



3132
























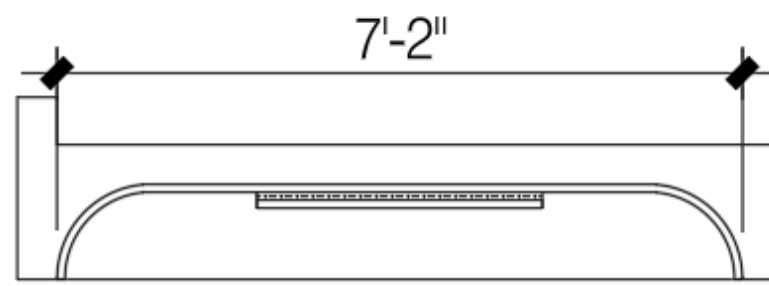

FLOOR PLAN

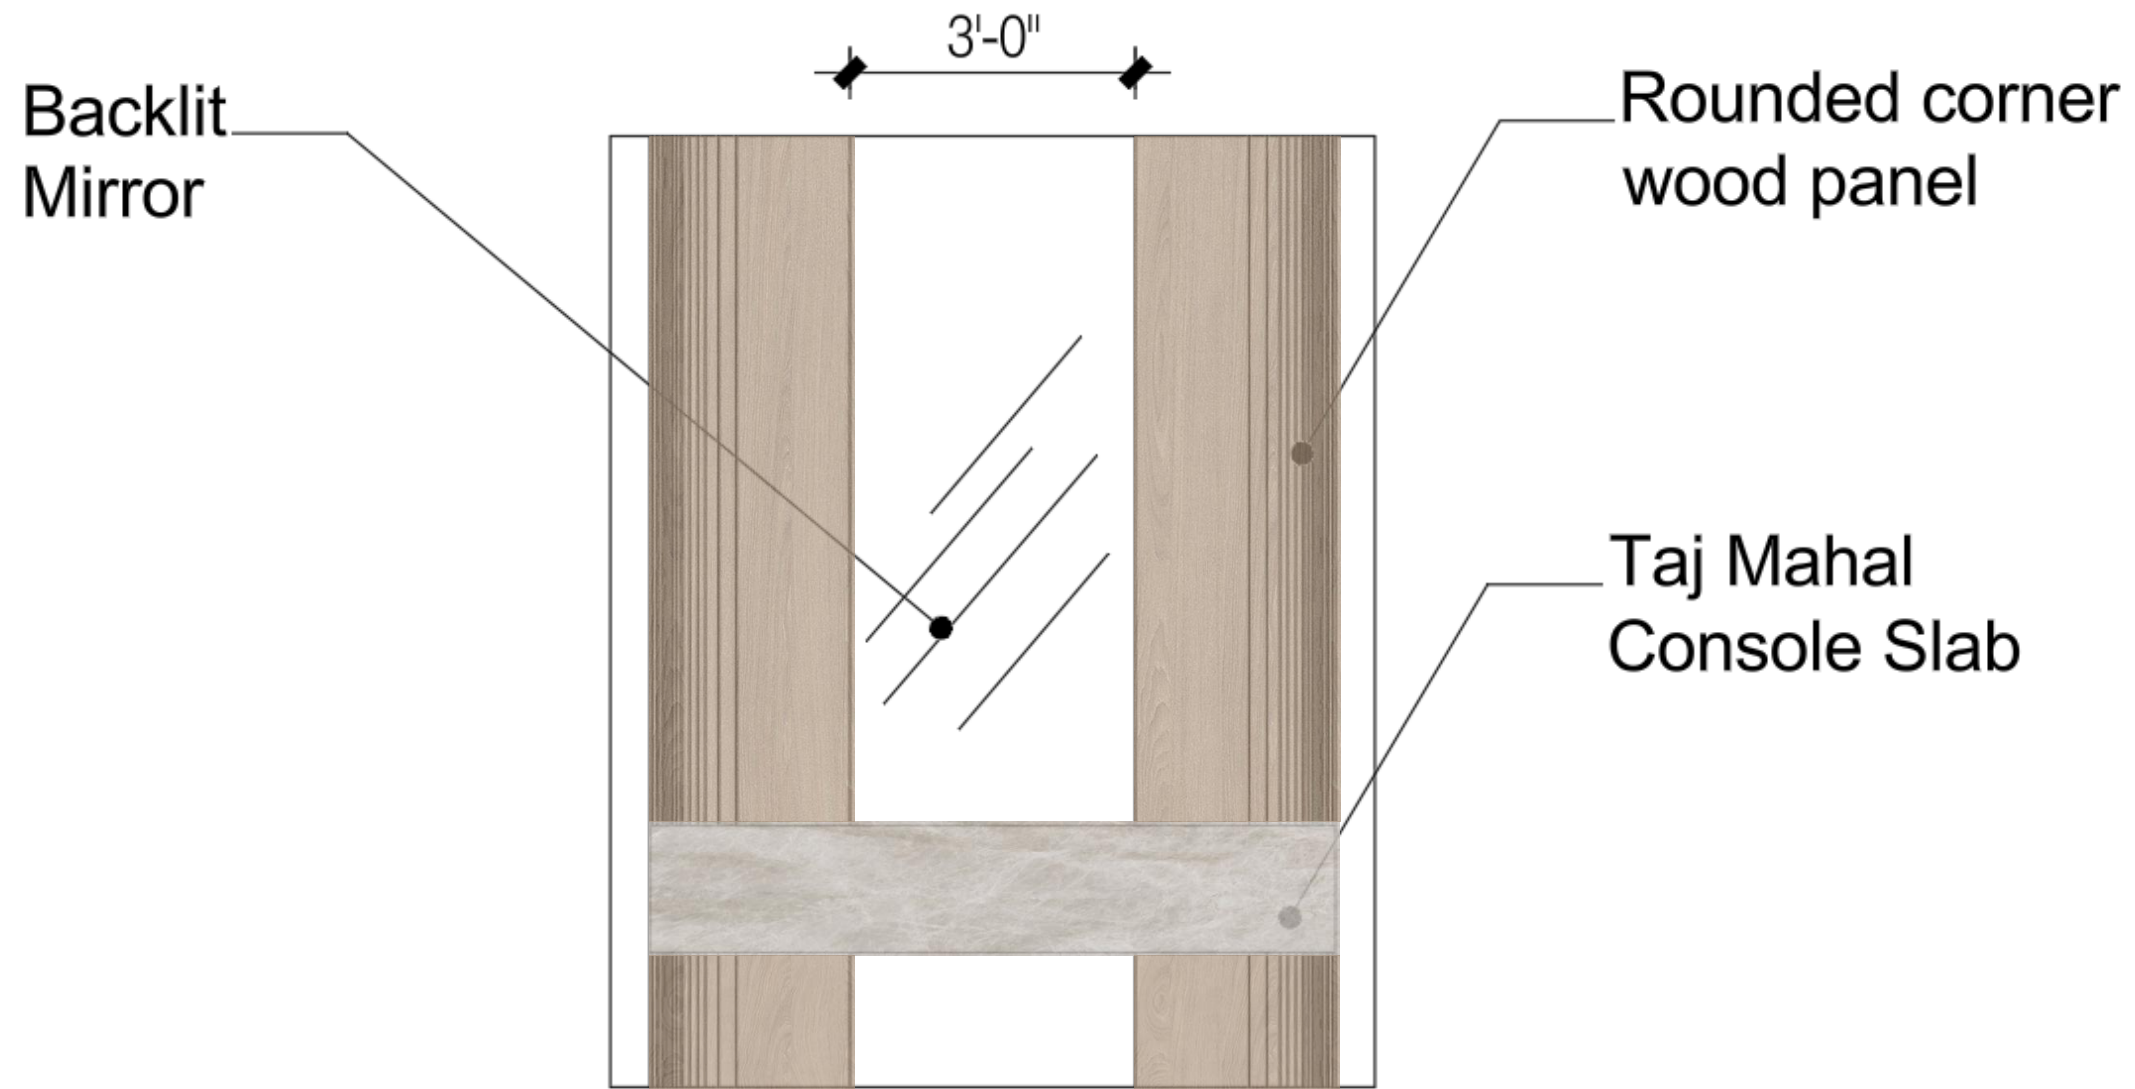

FRONT ELEVATION

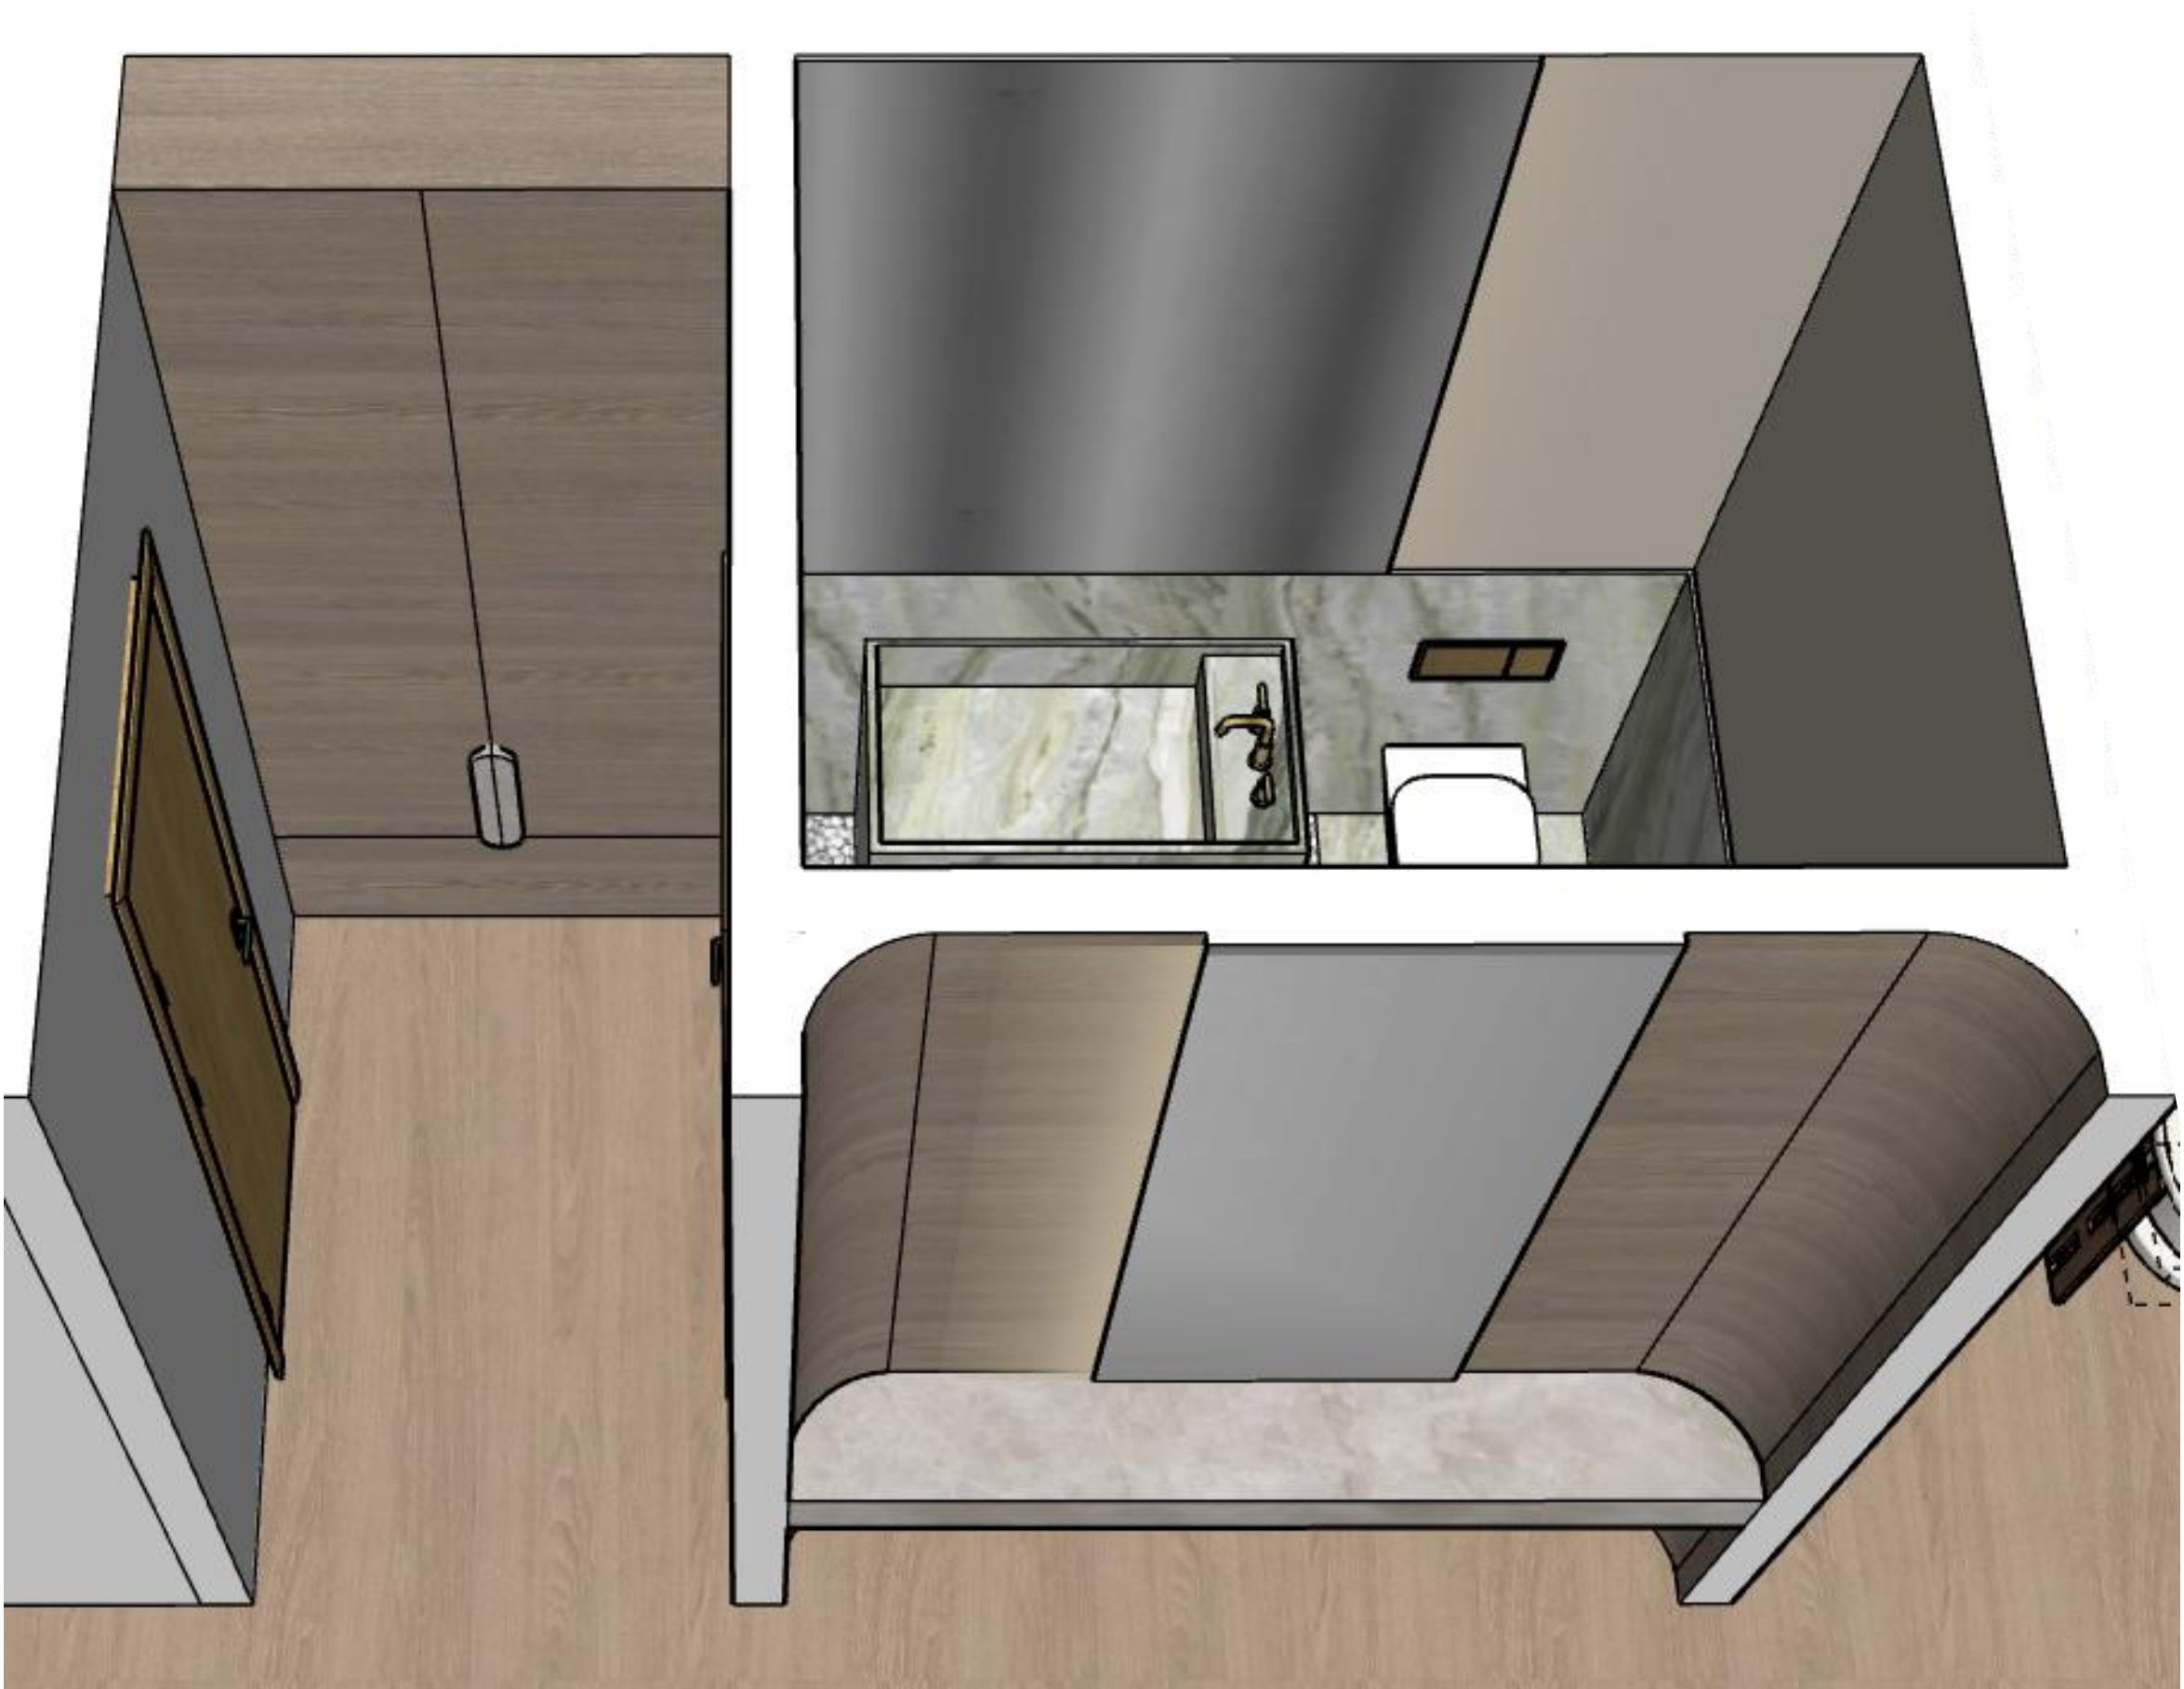



















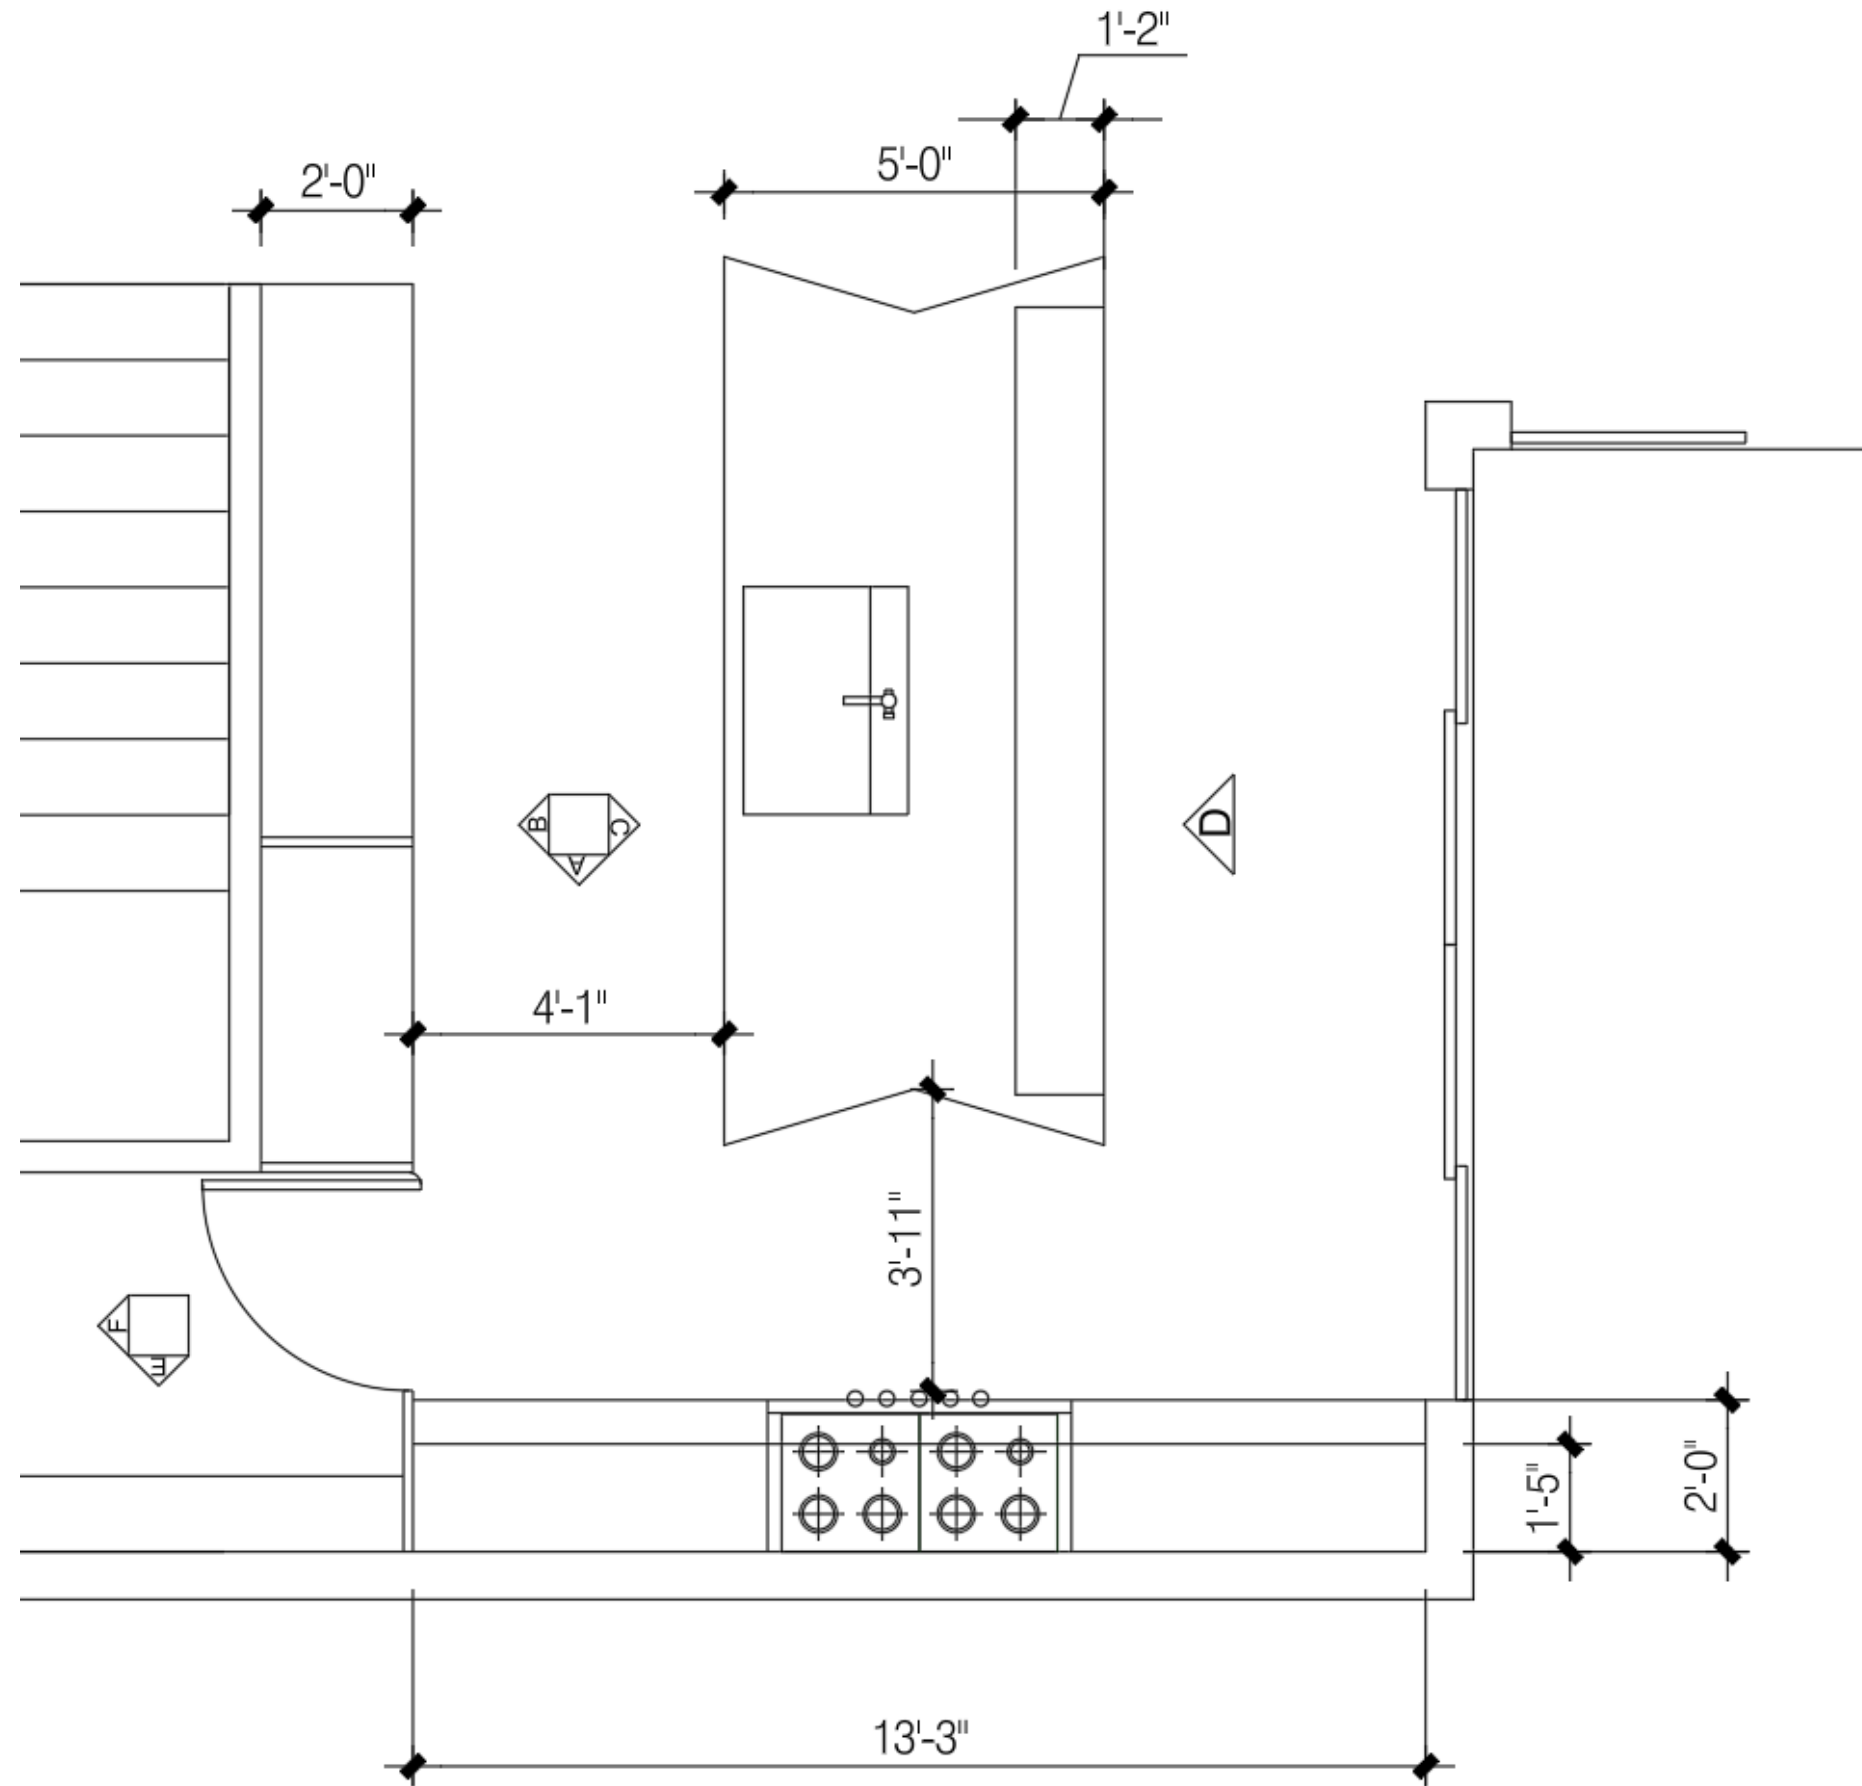

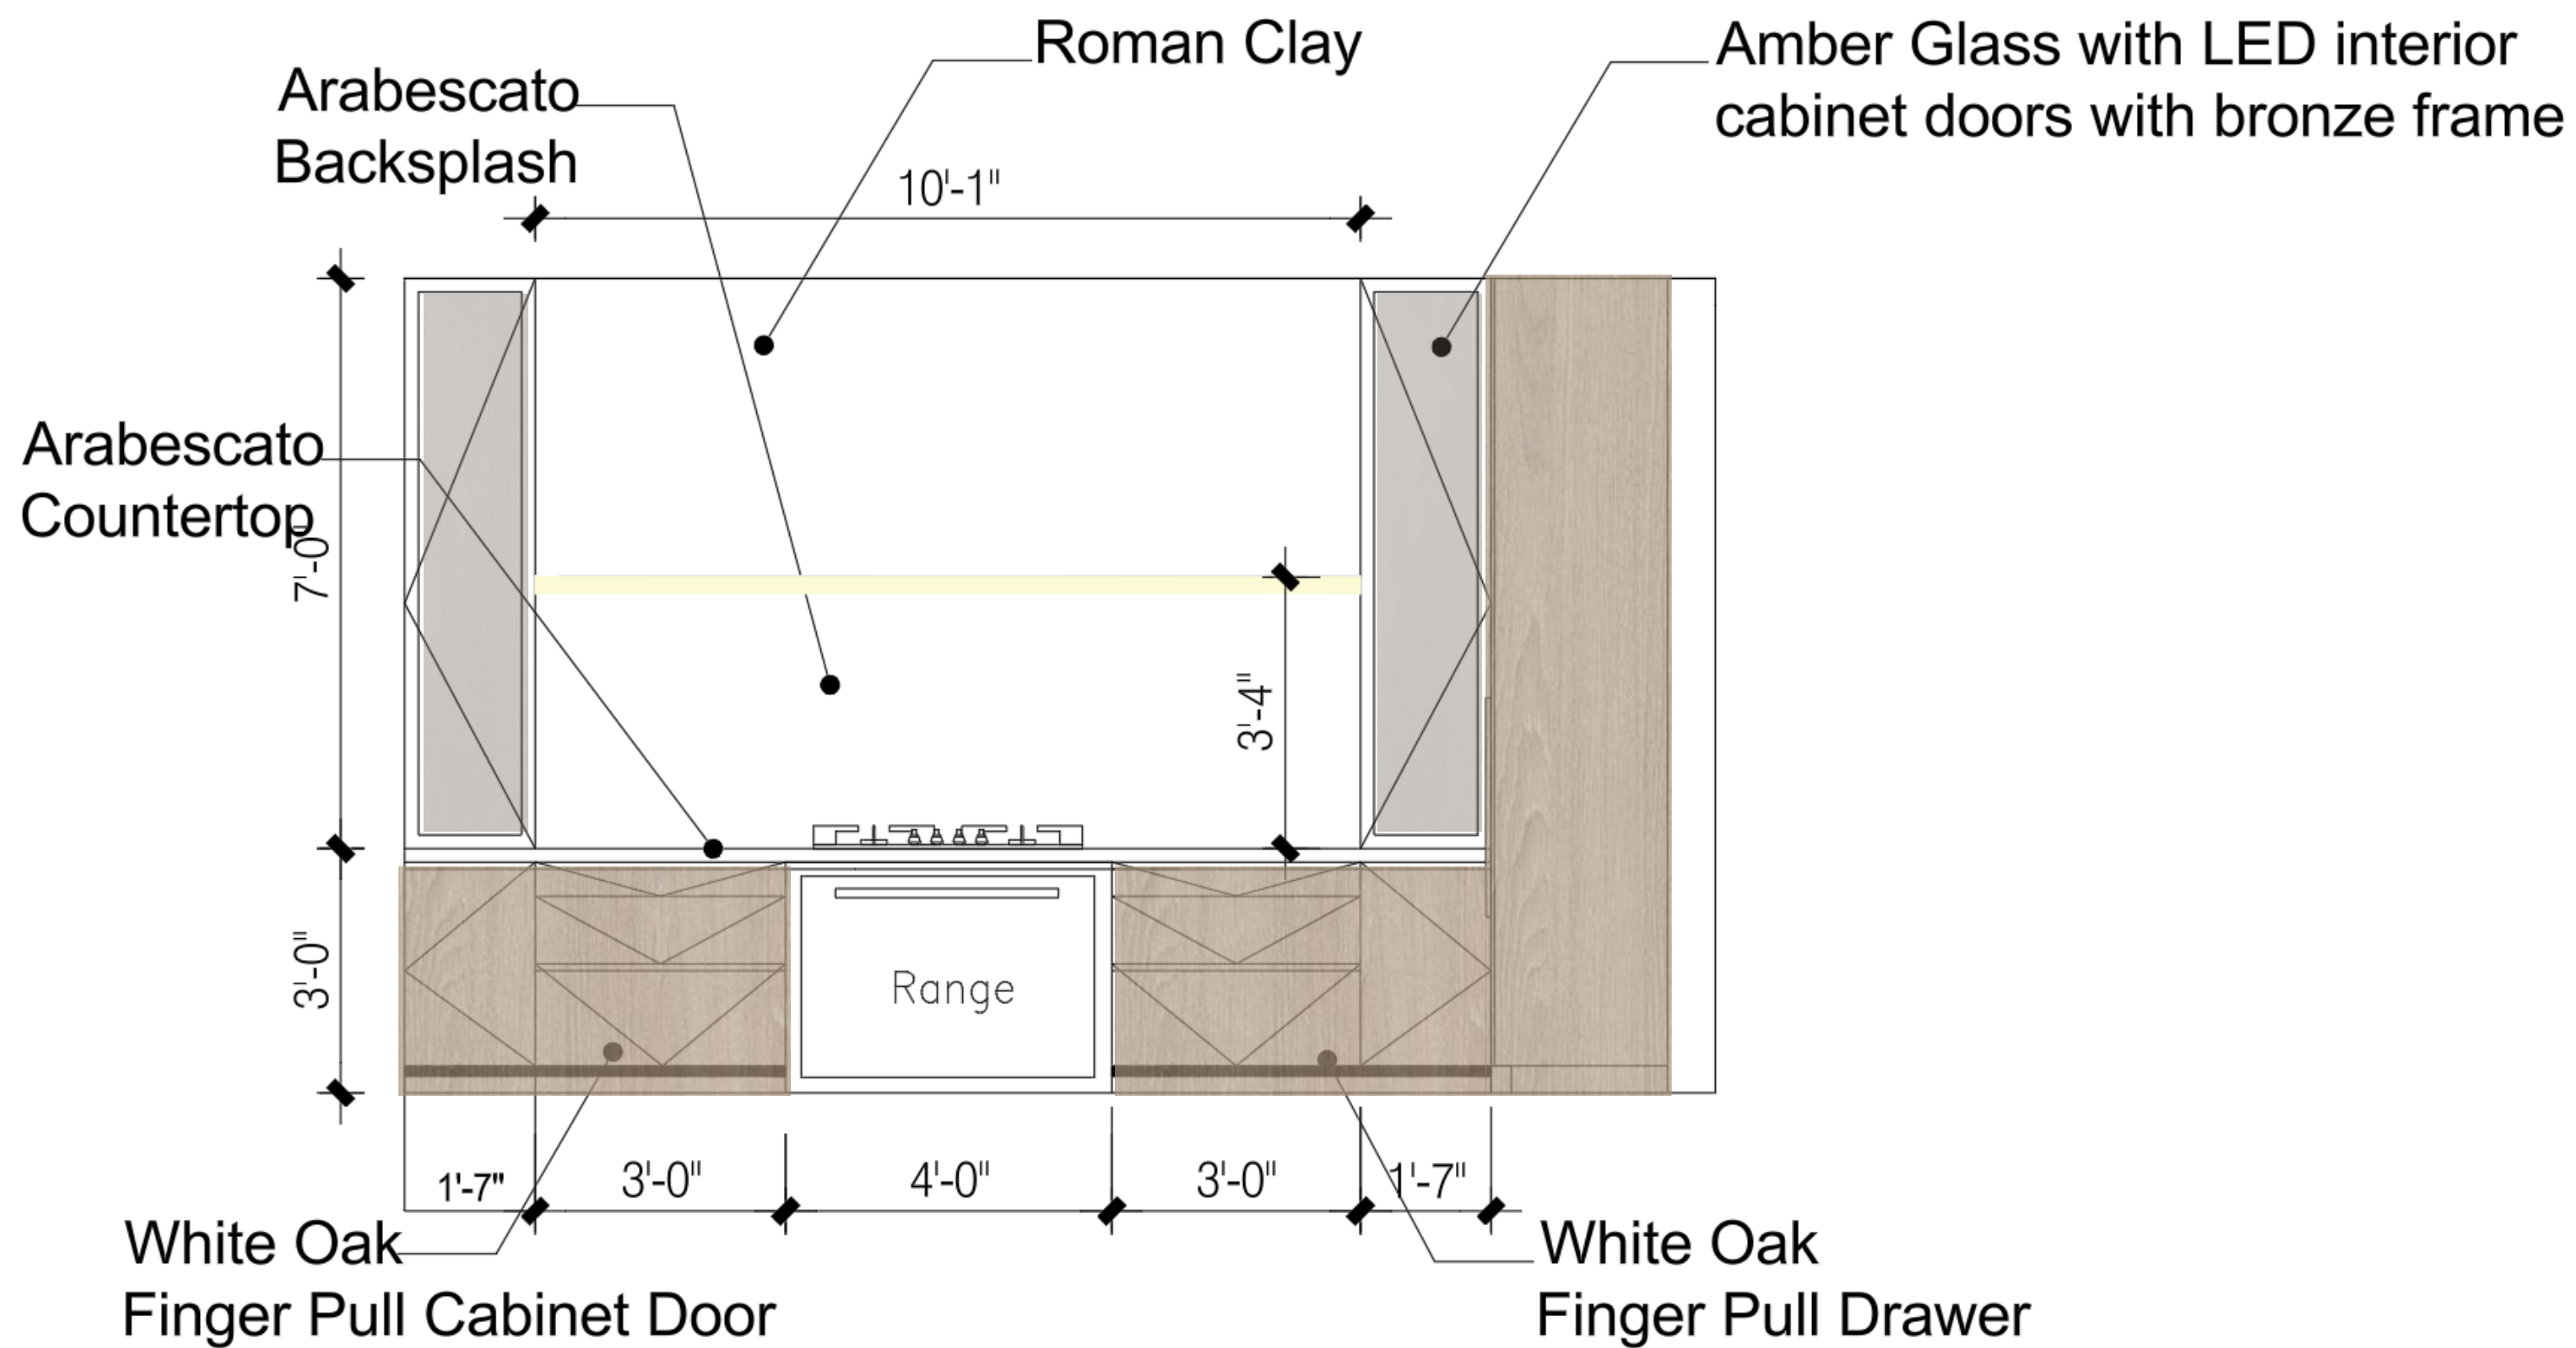


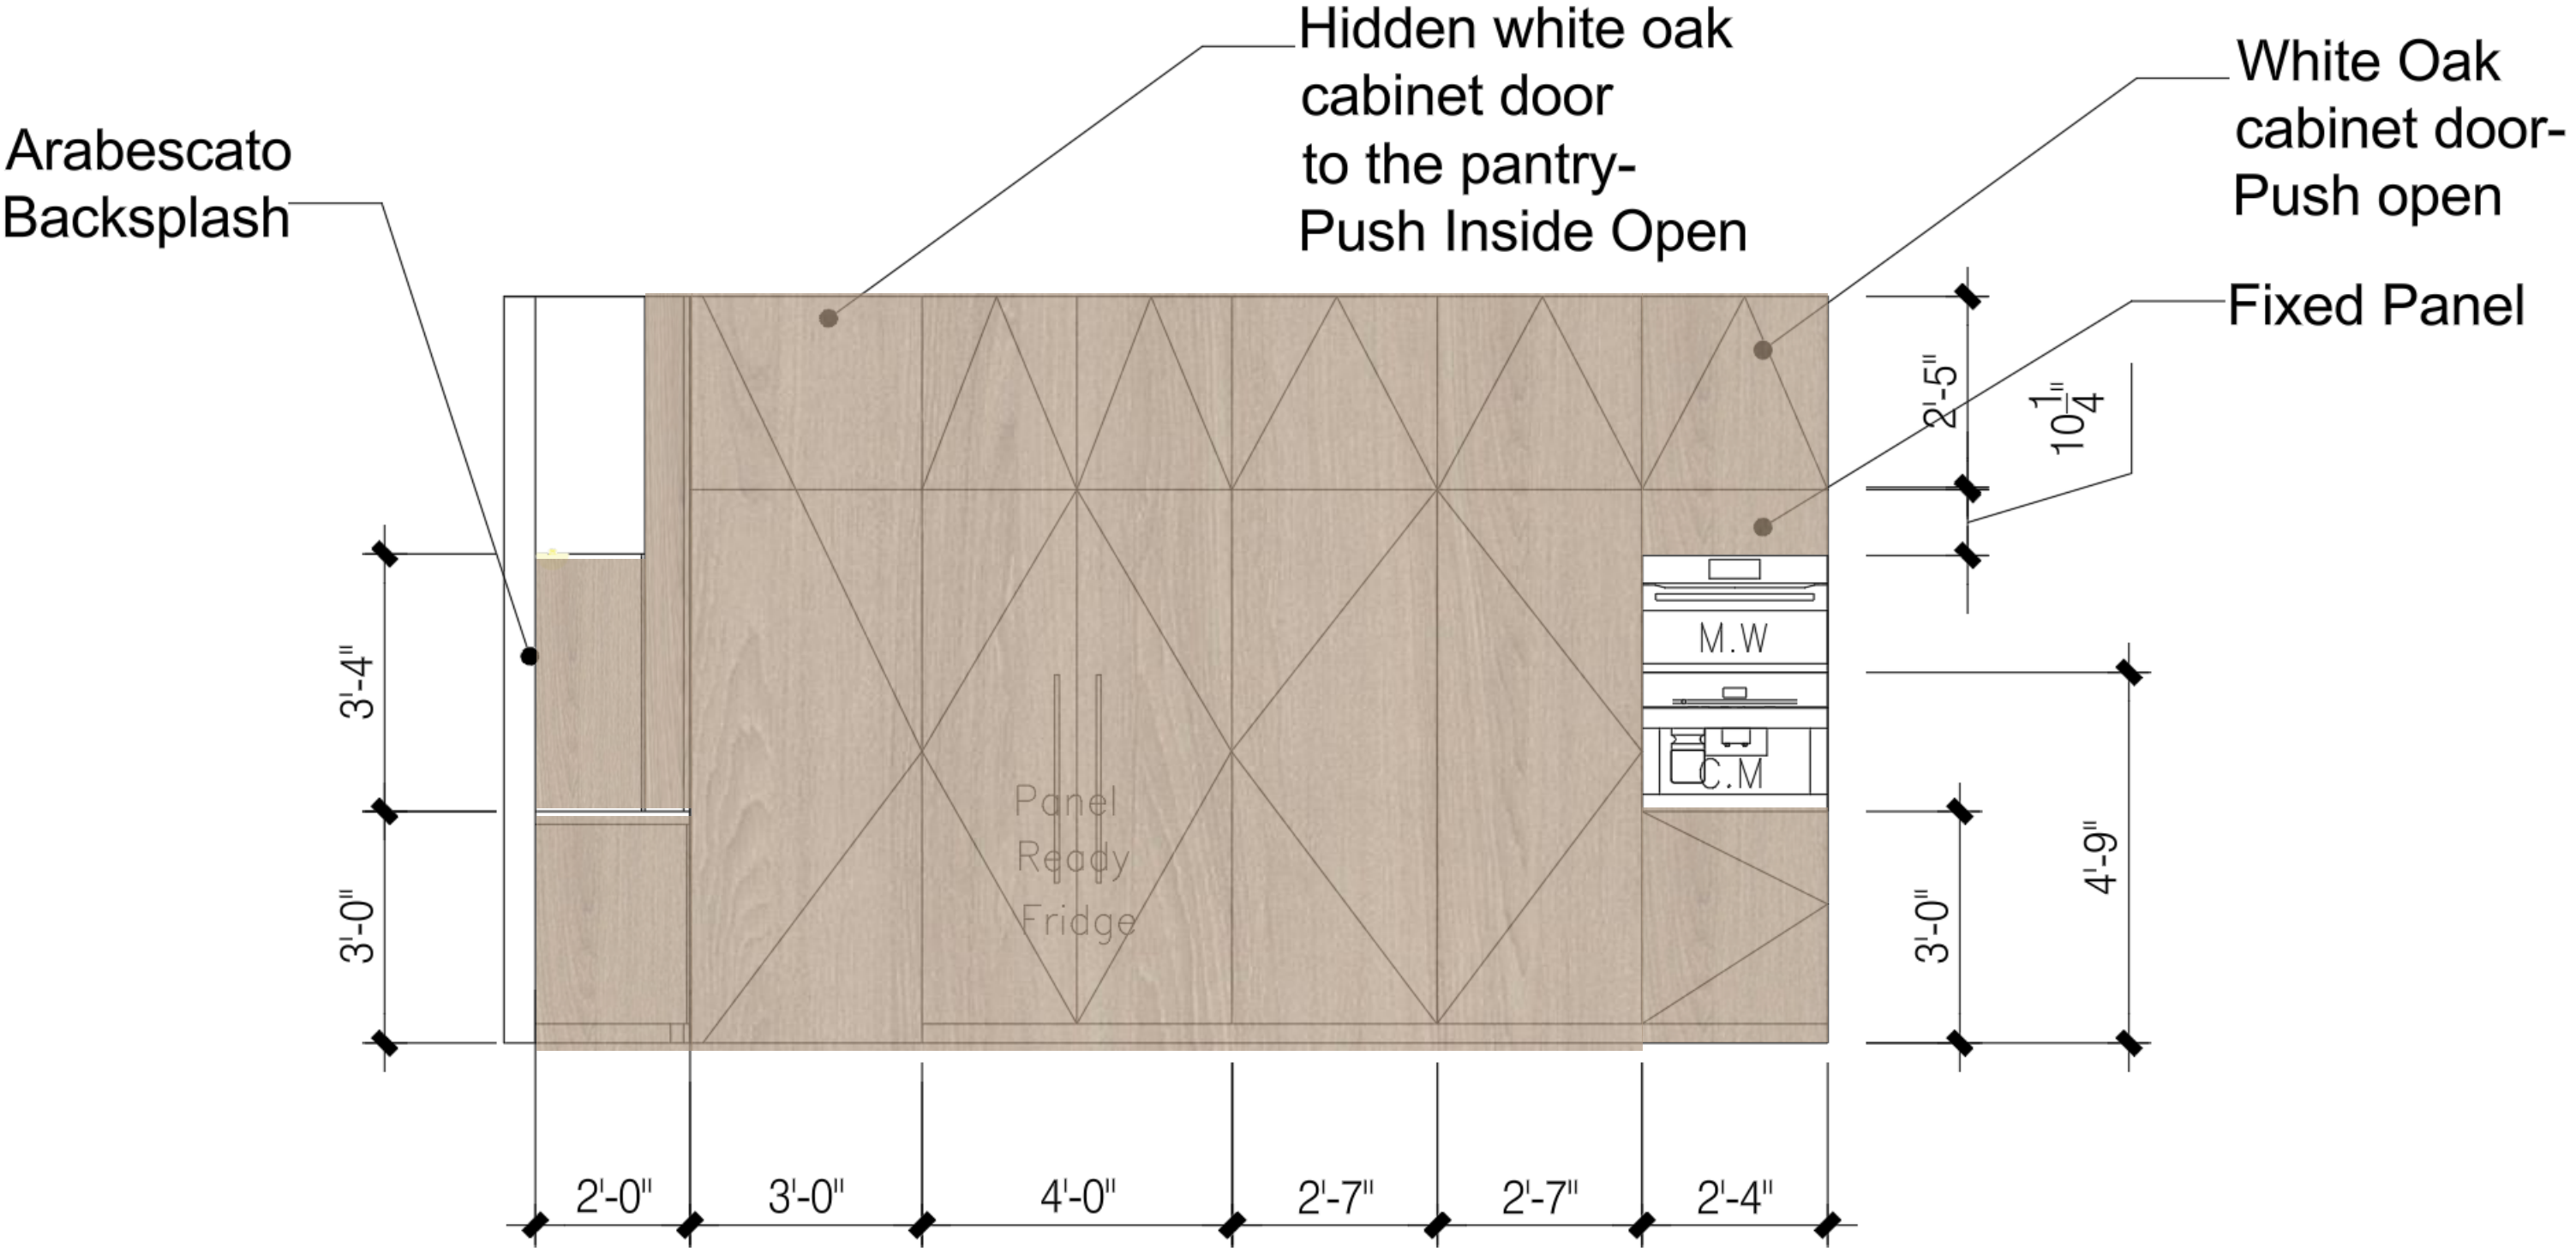



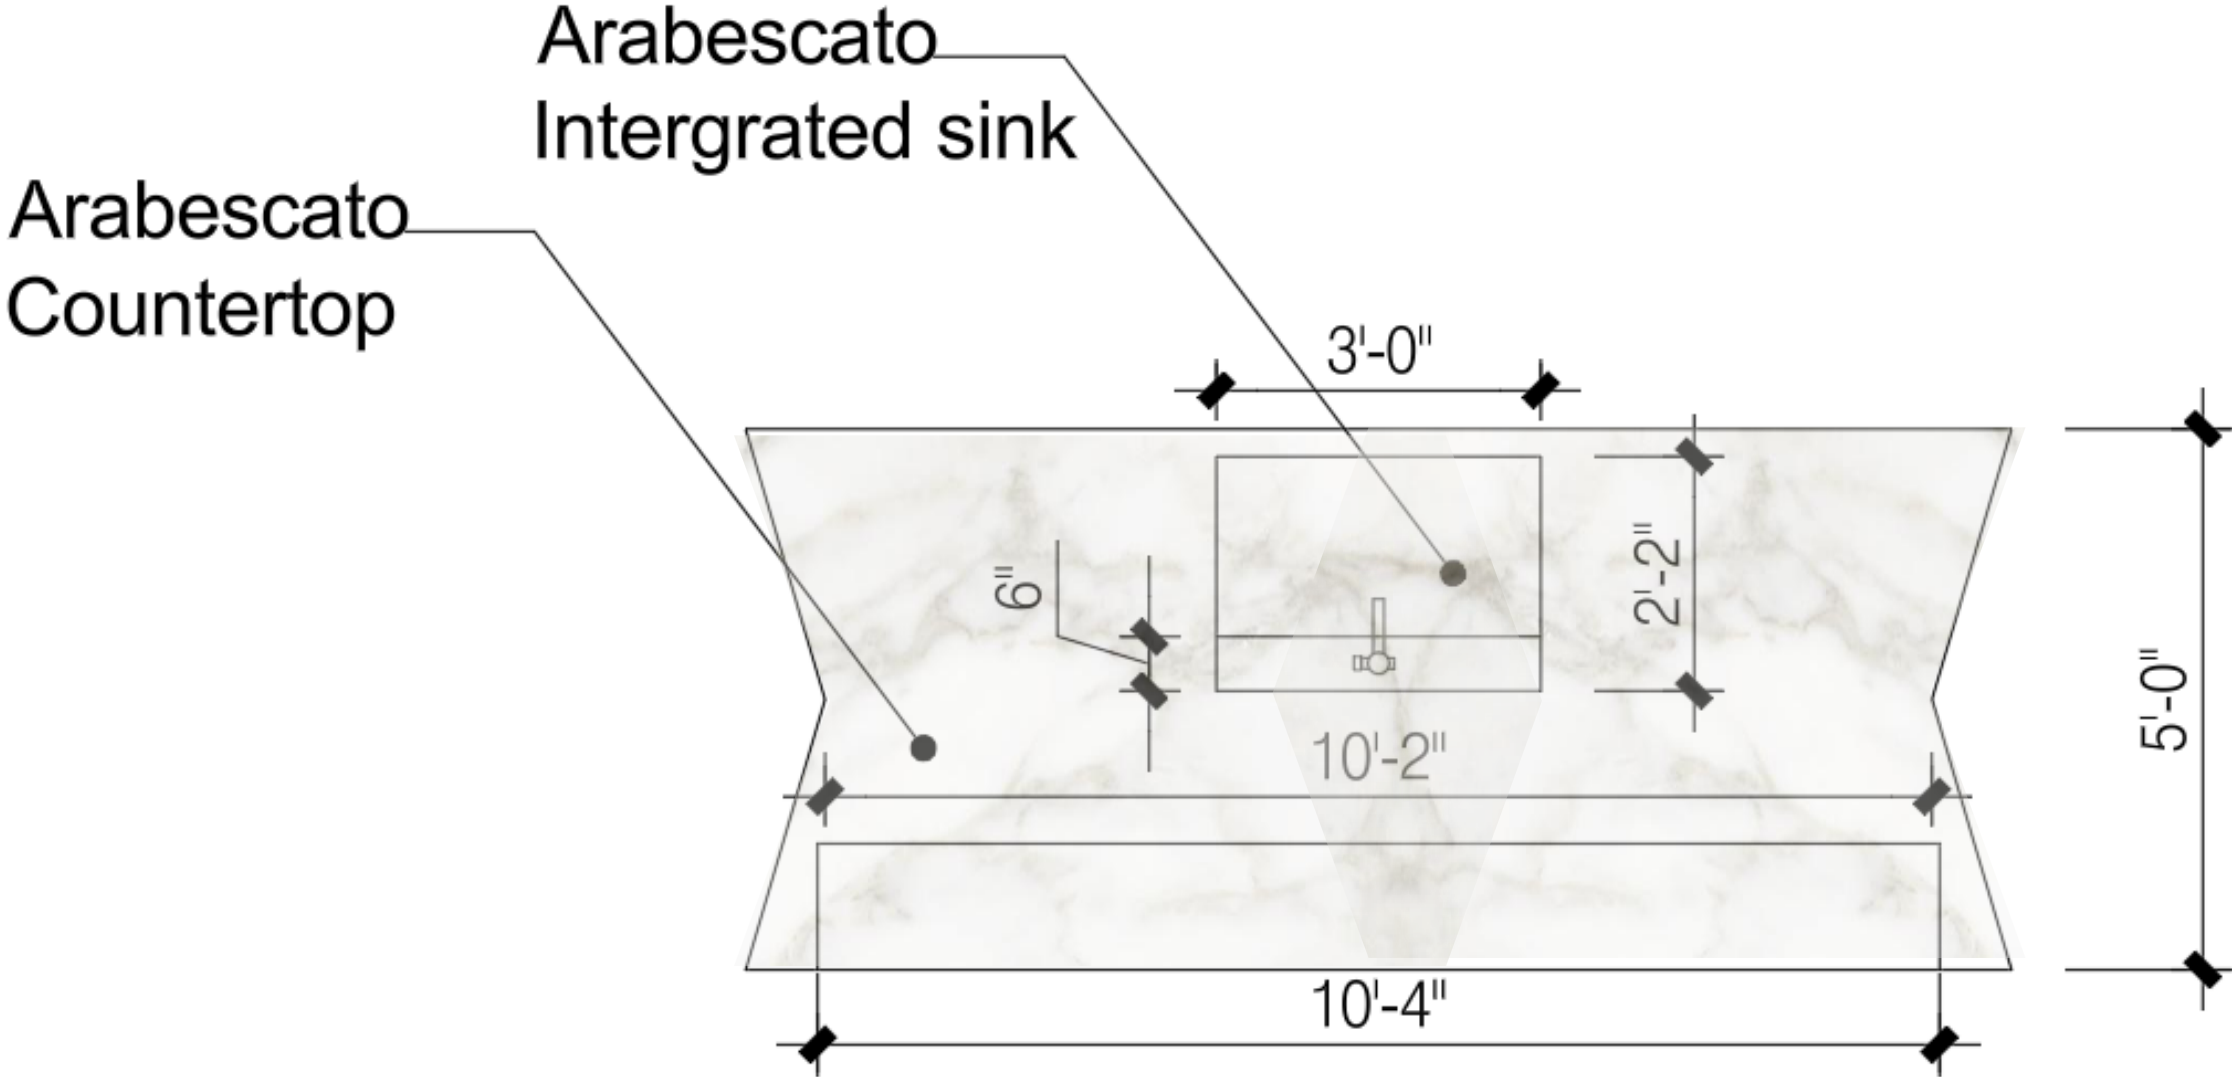


Arabescato
Countertop

White Oak
Finger Pull Cabinet Door

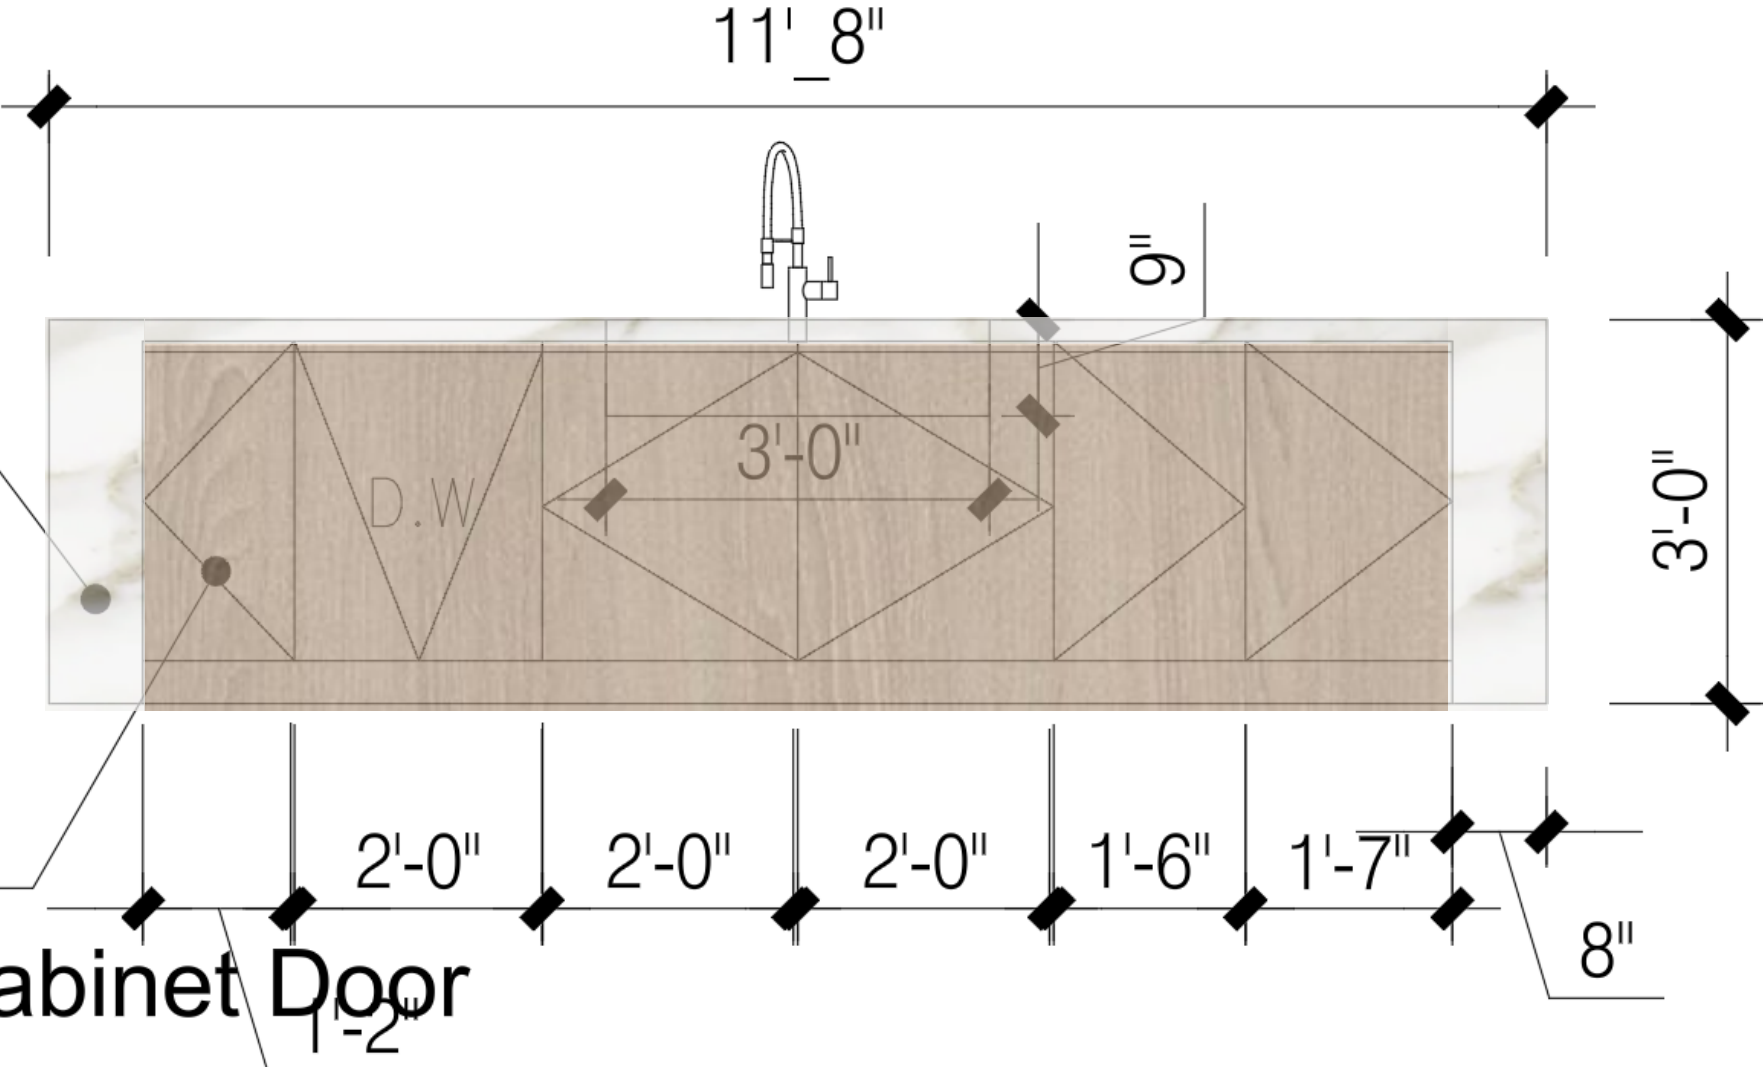

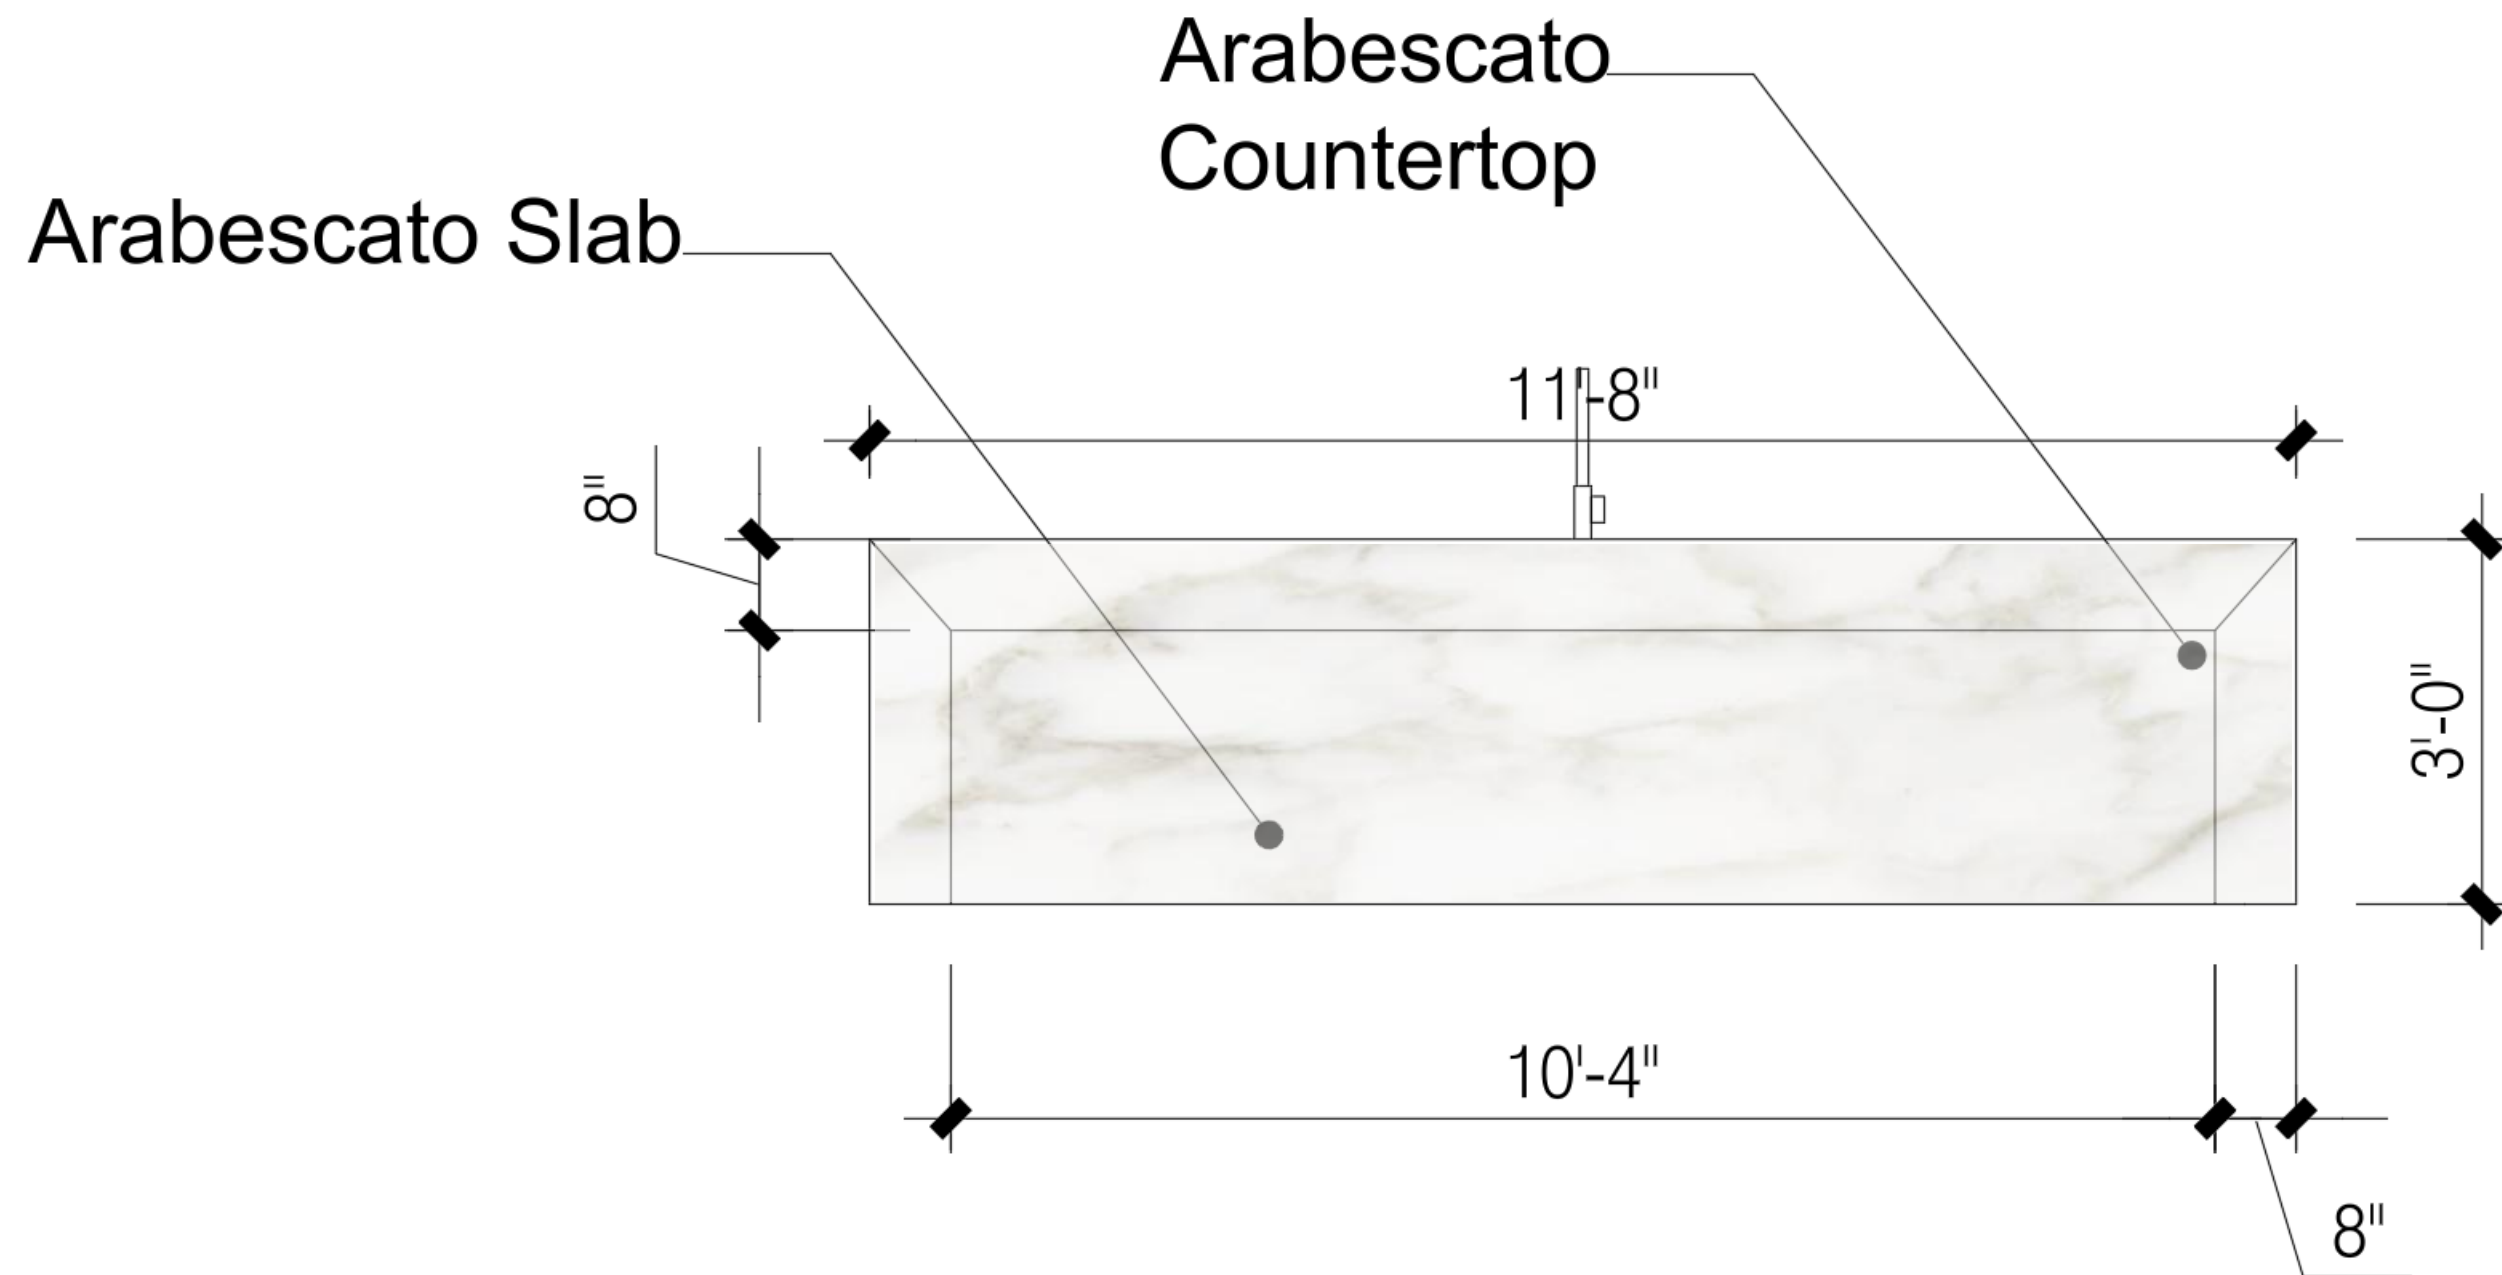

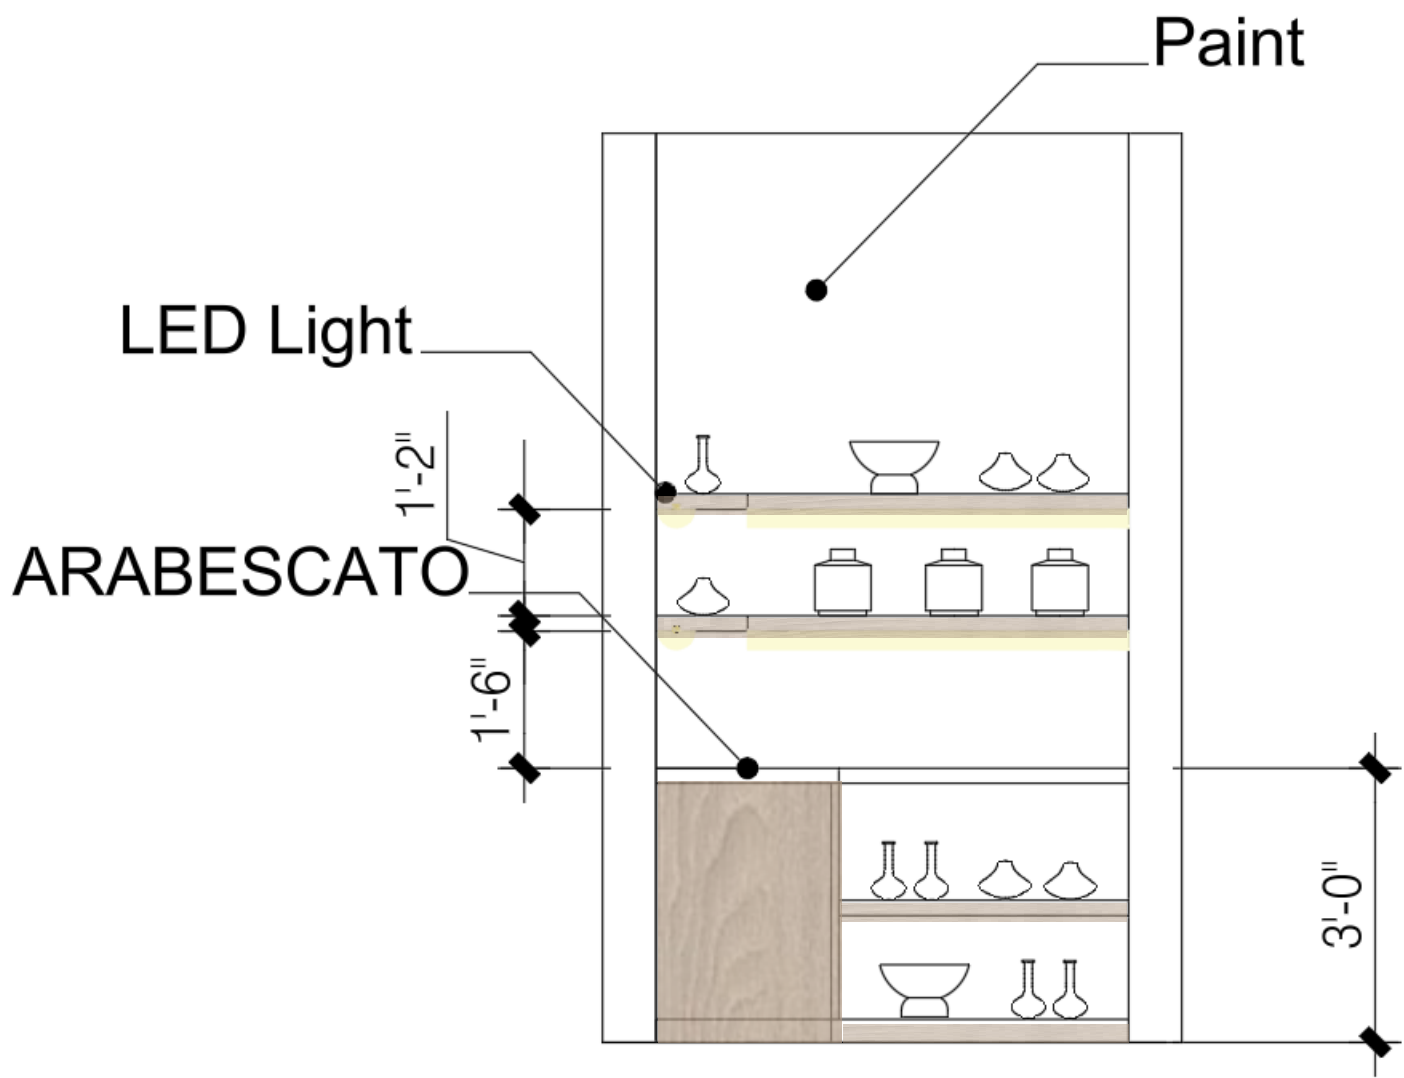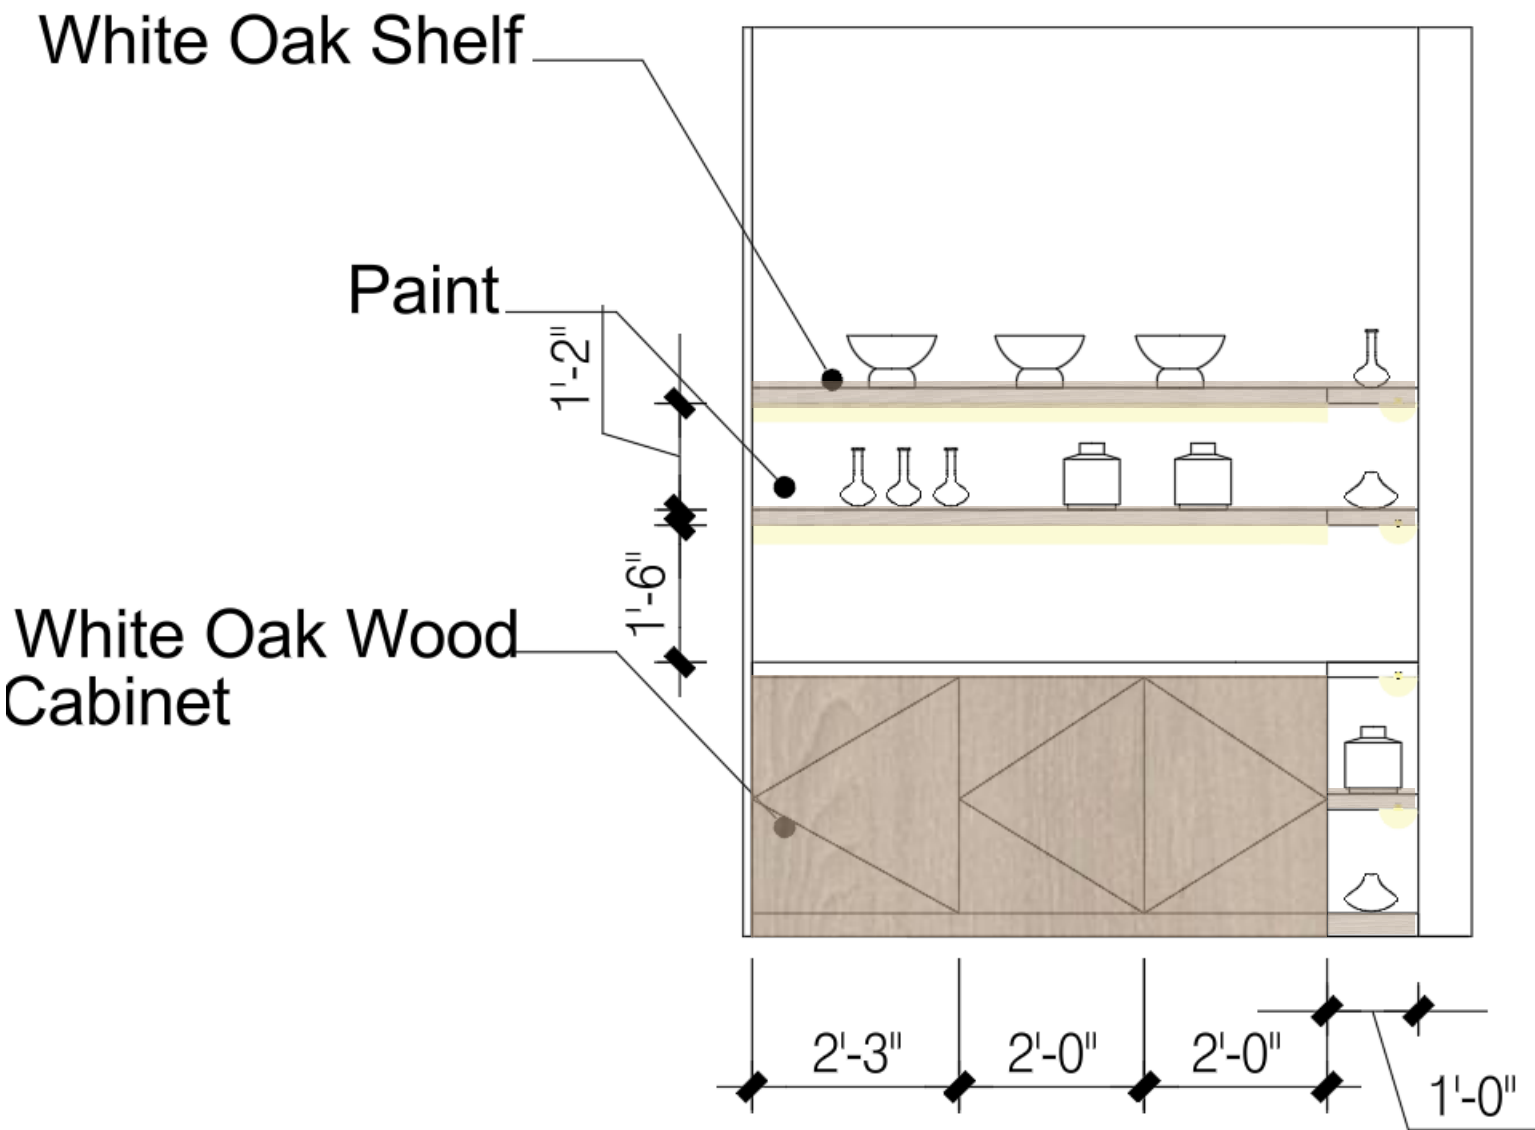












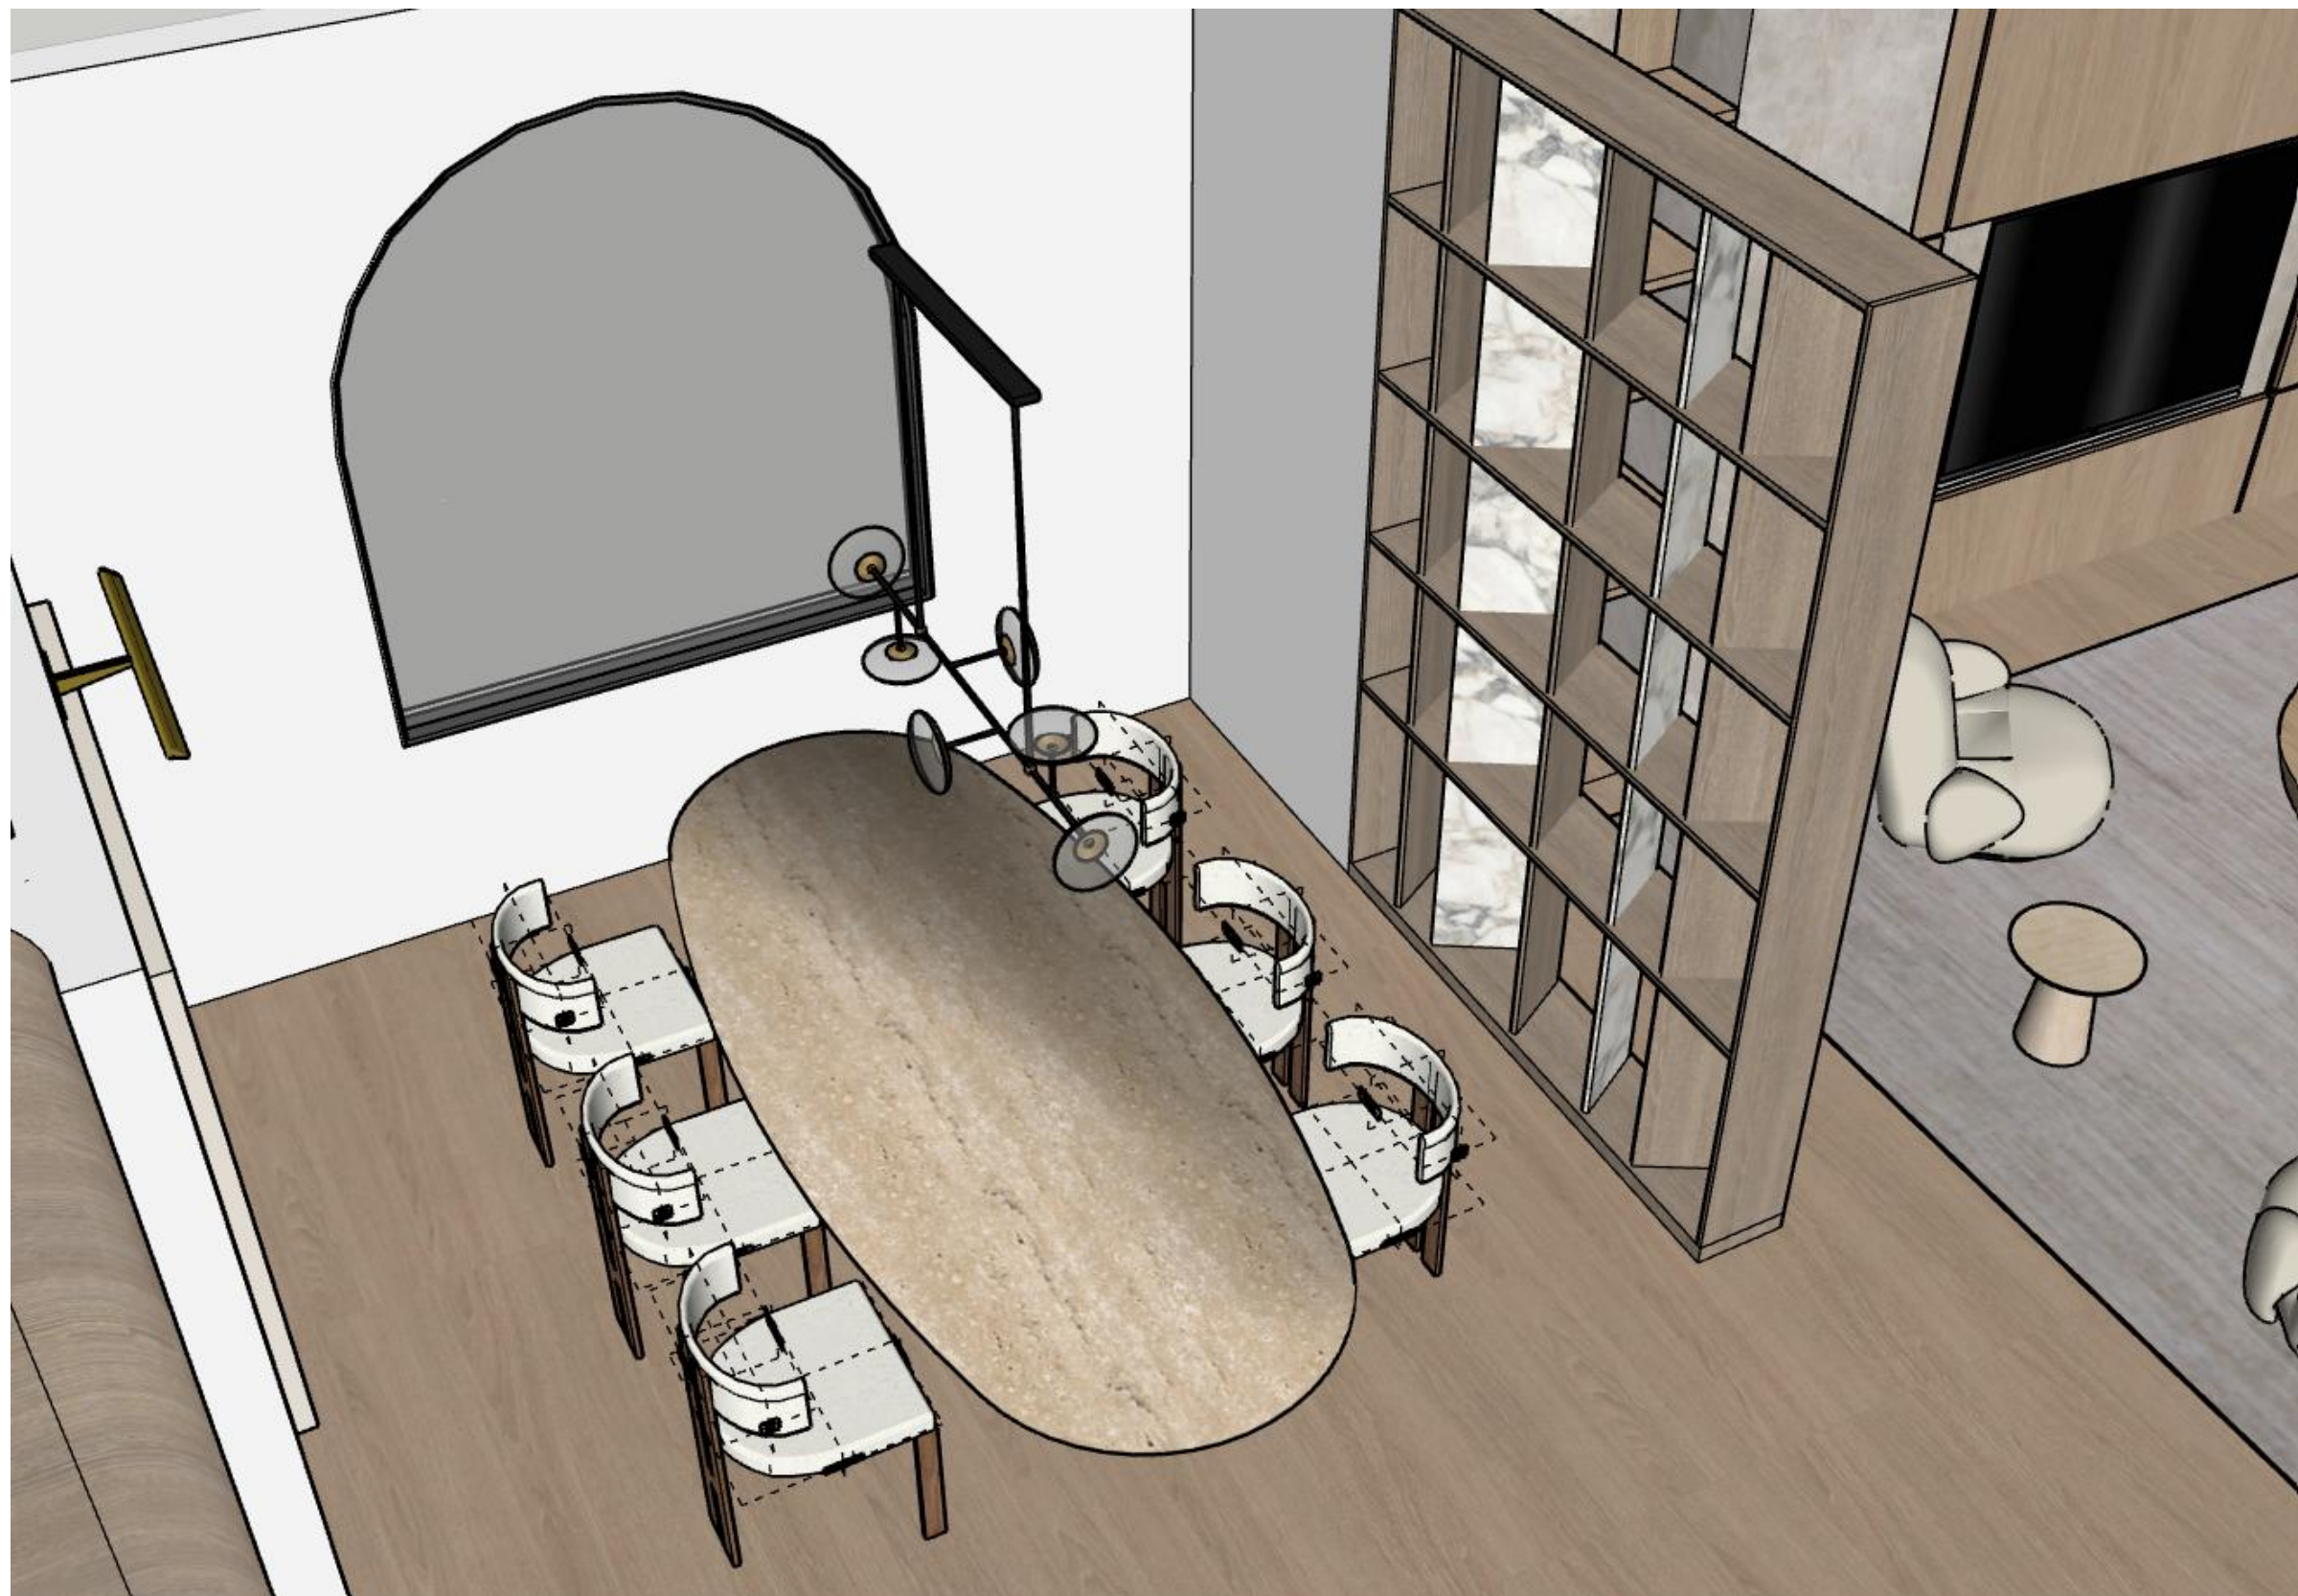


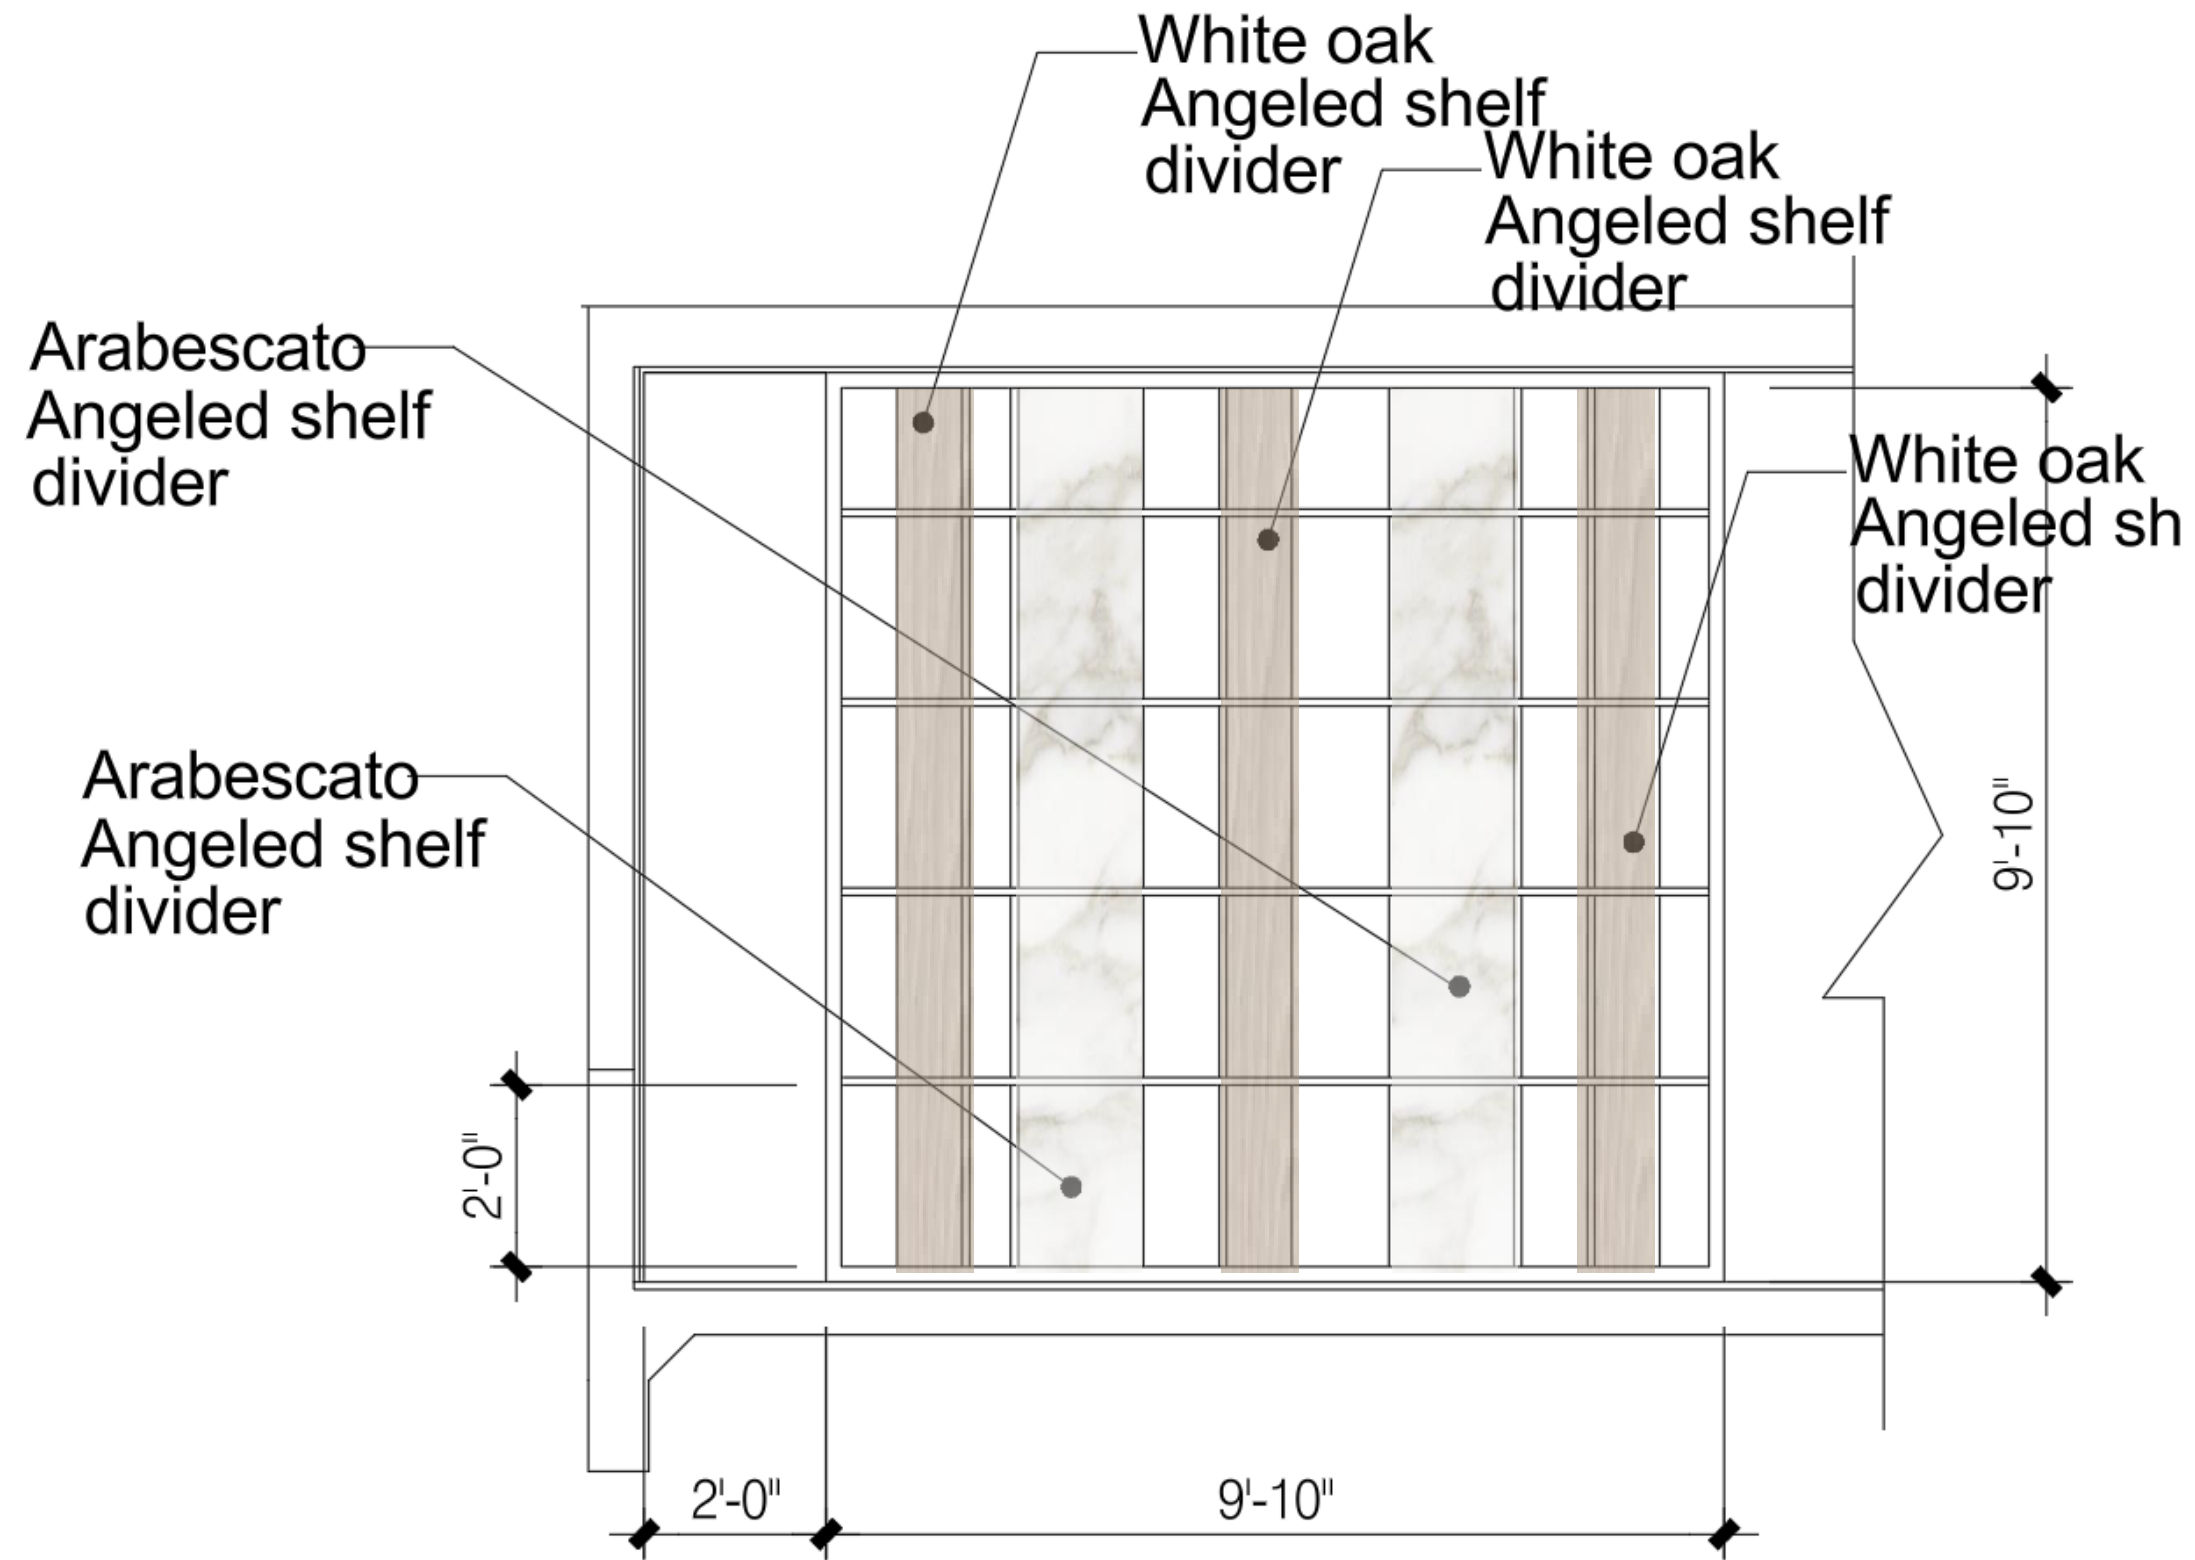








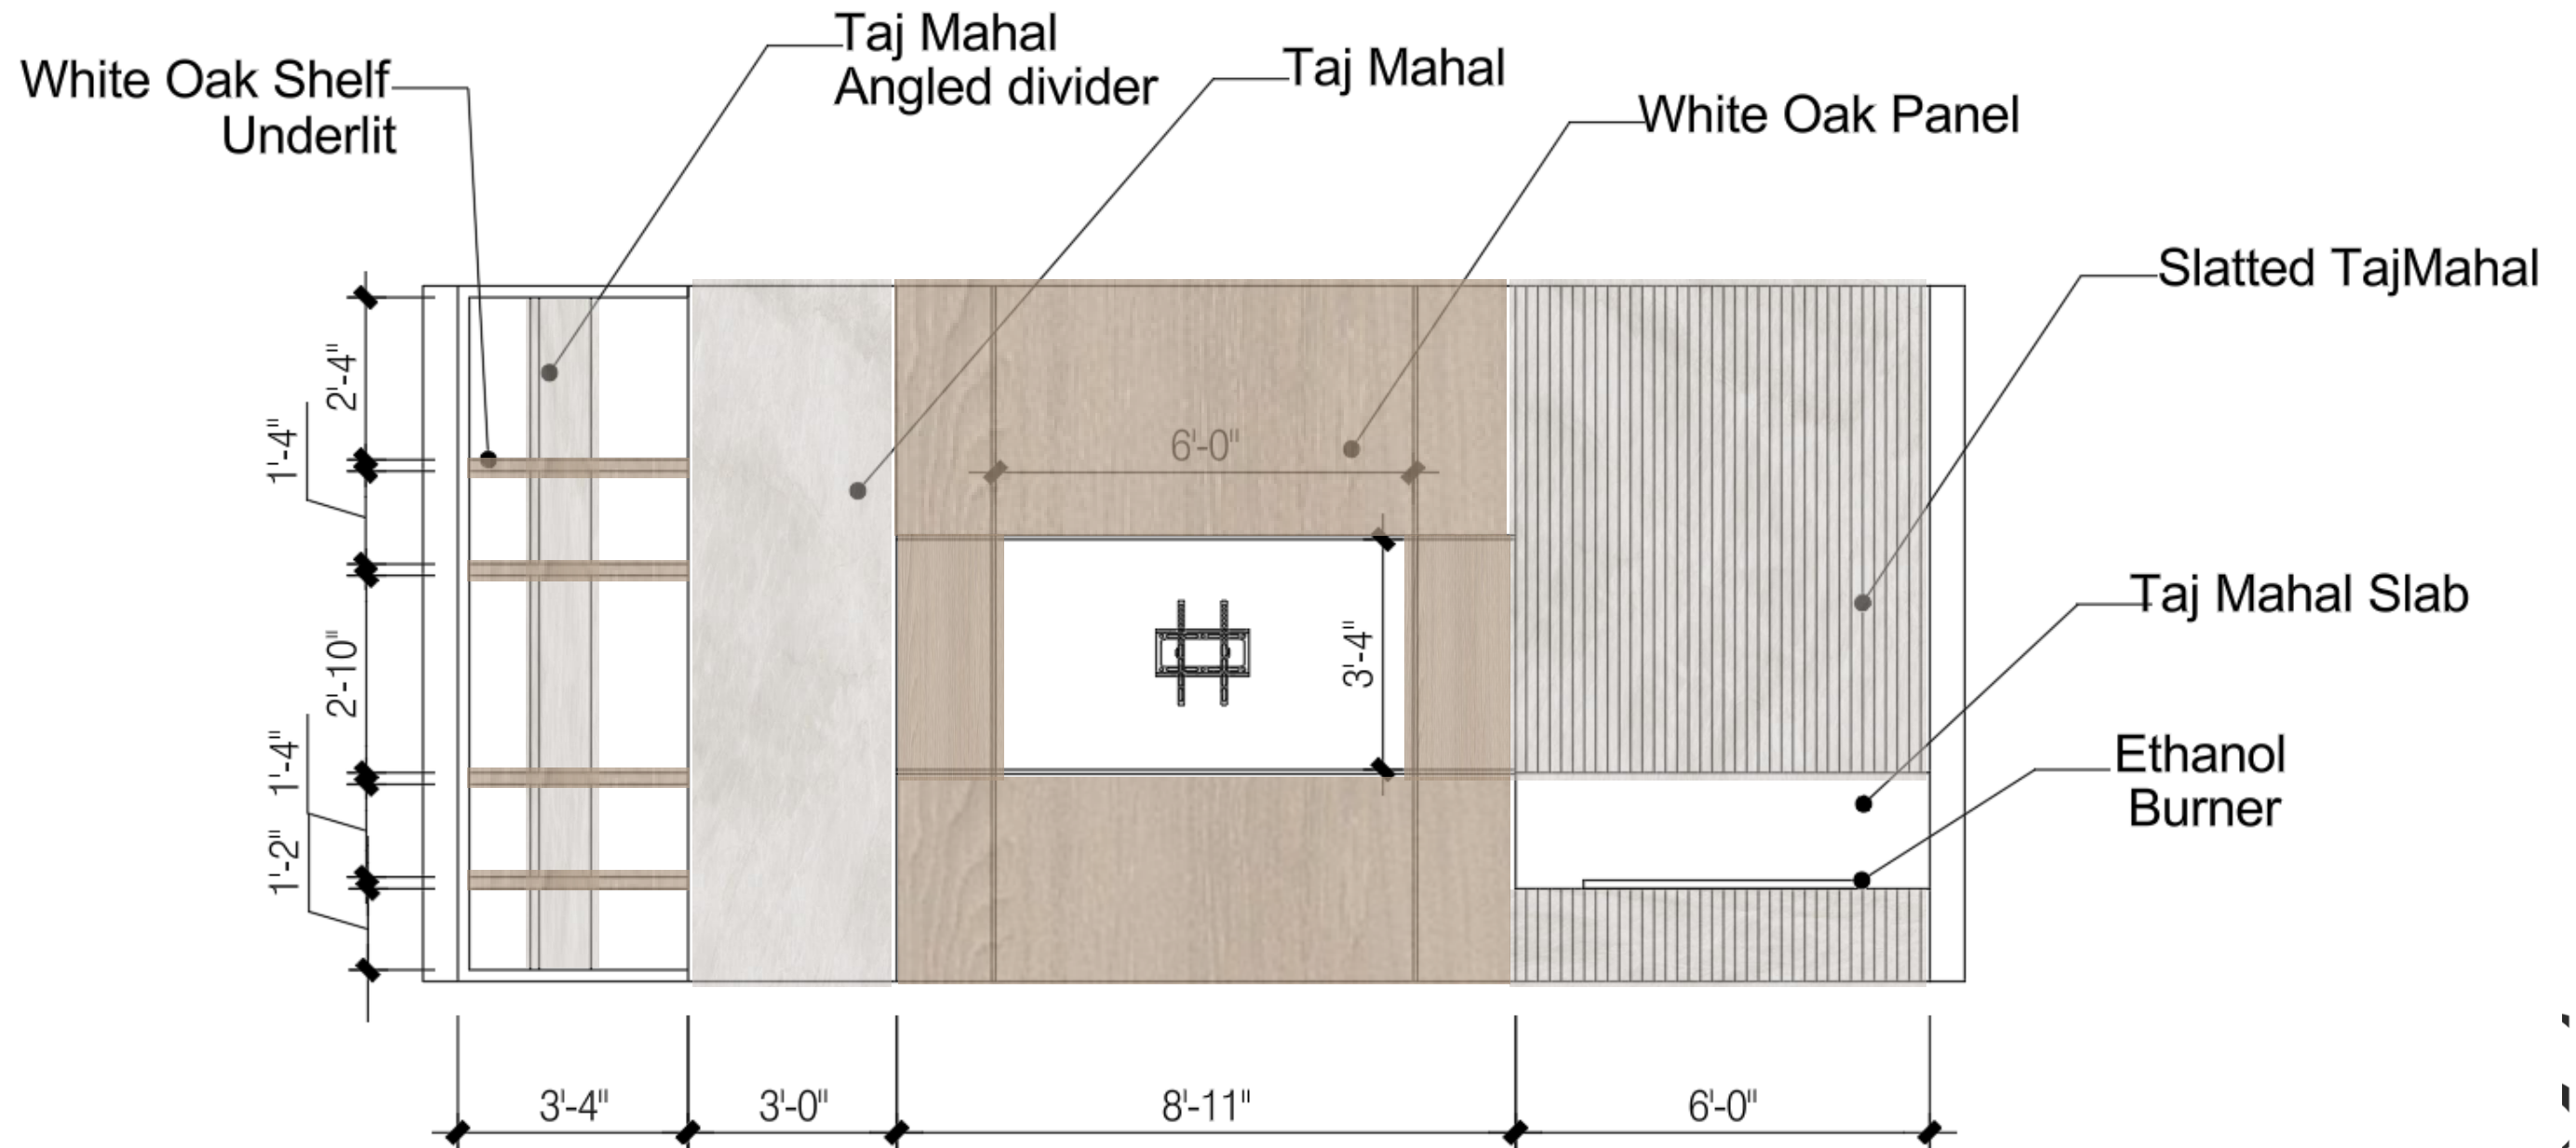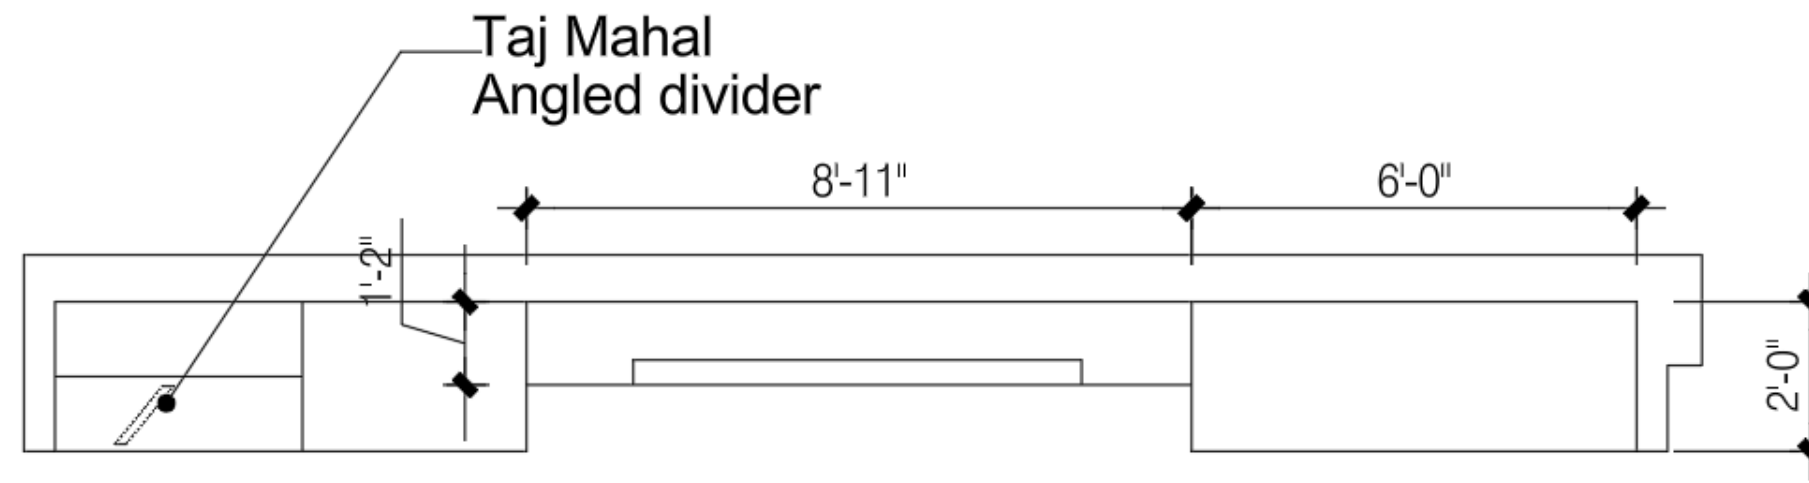









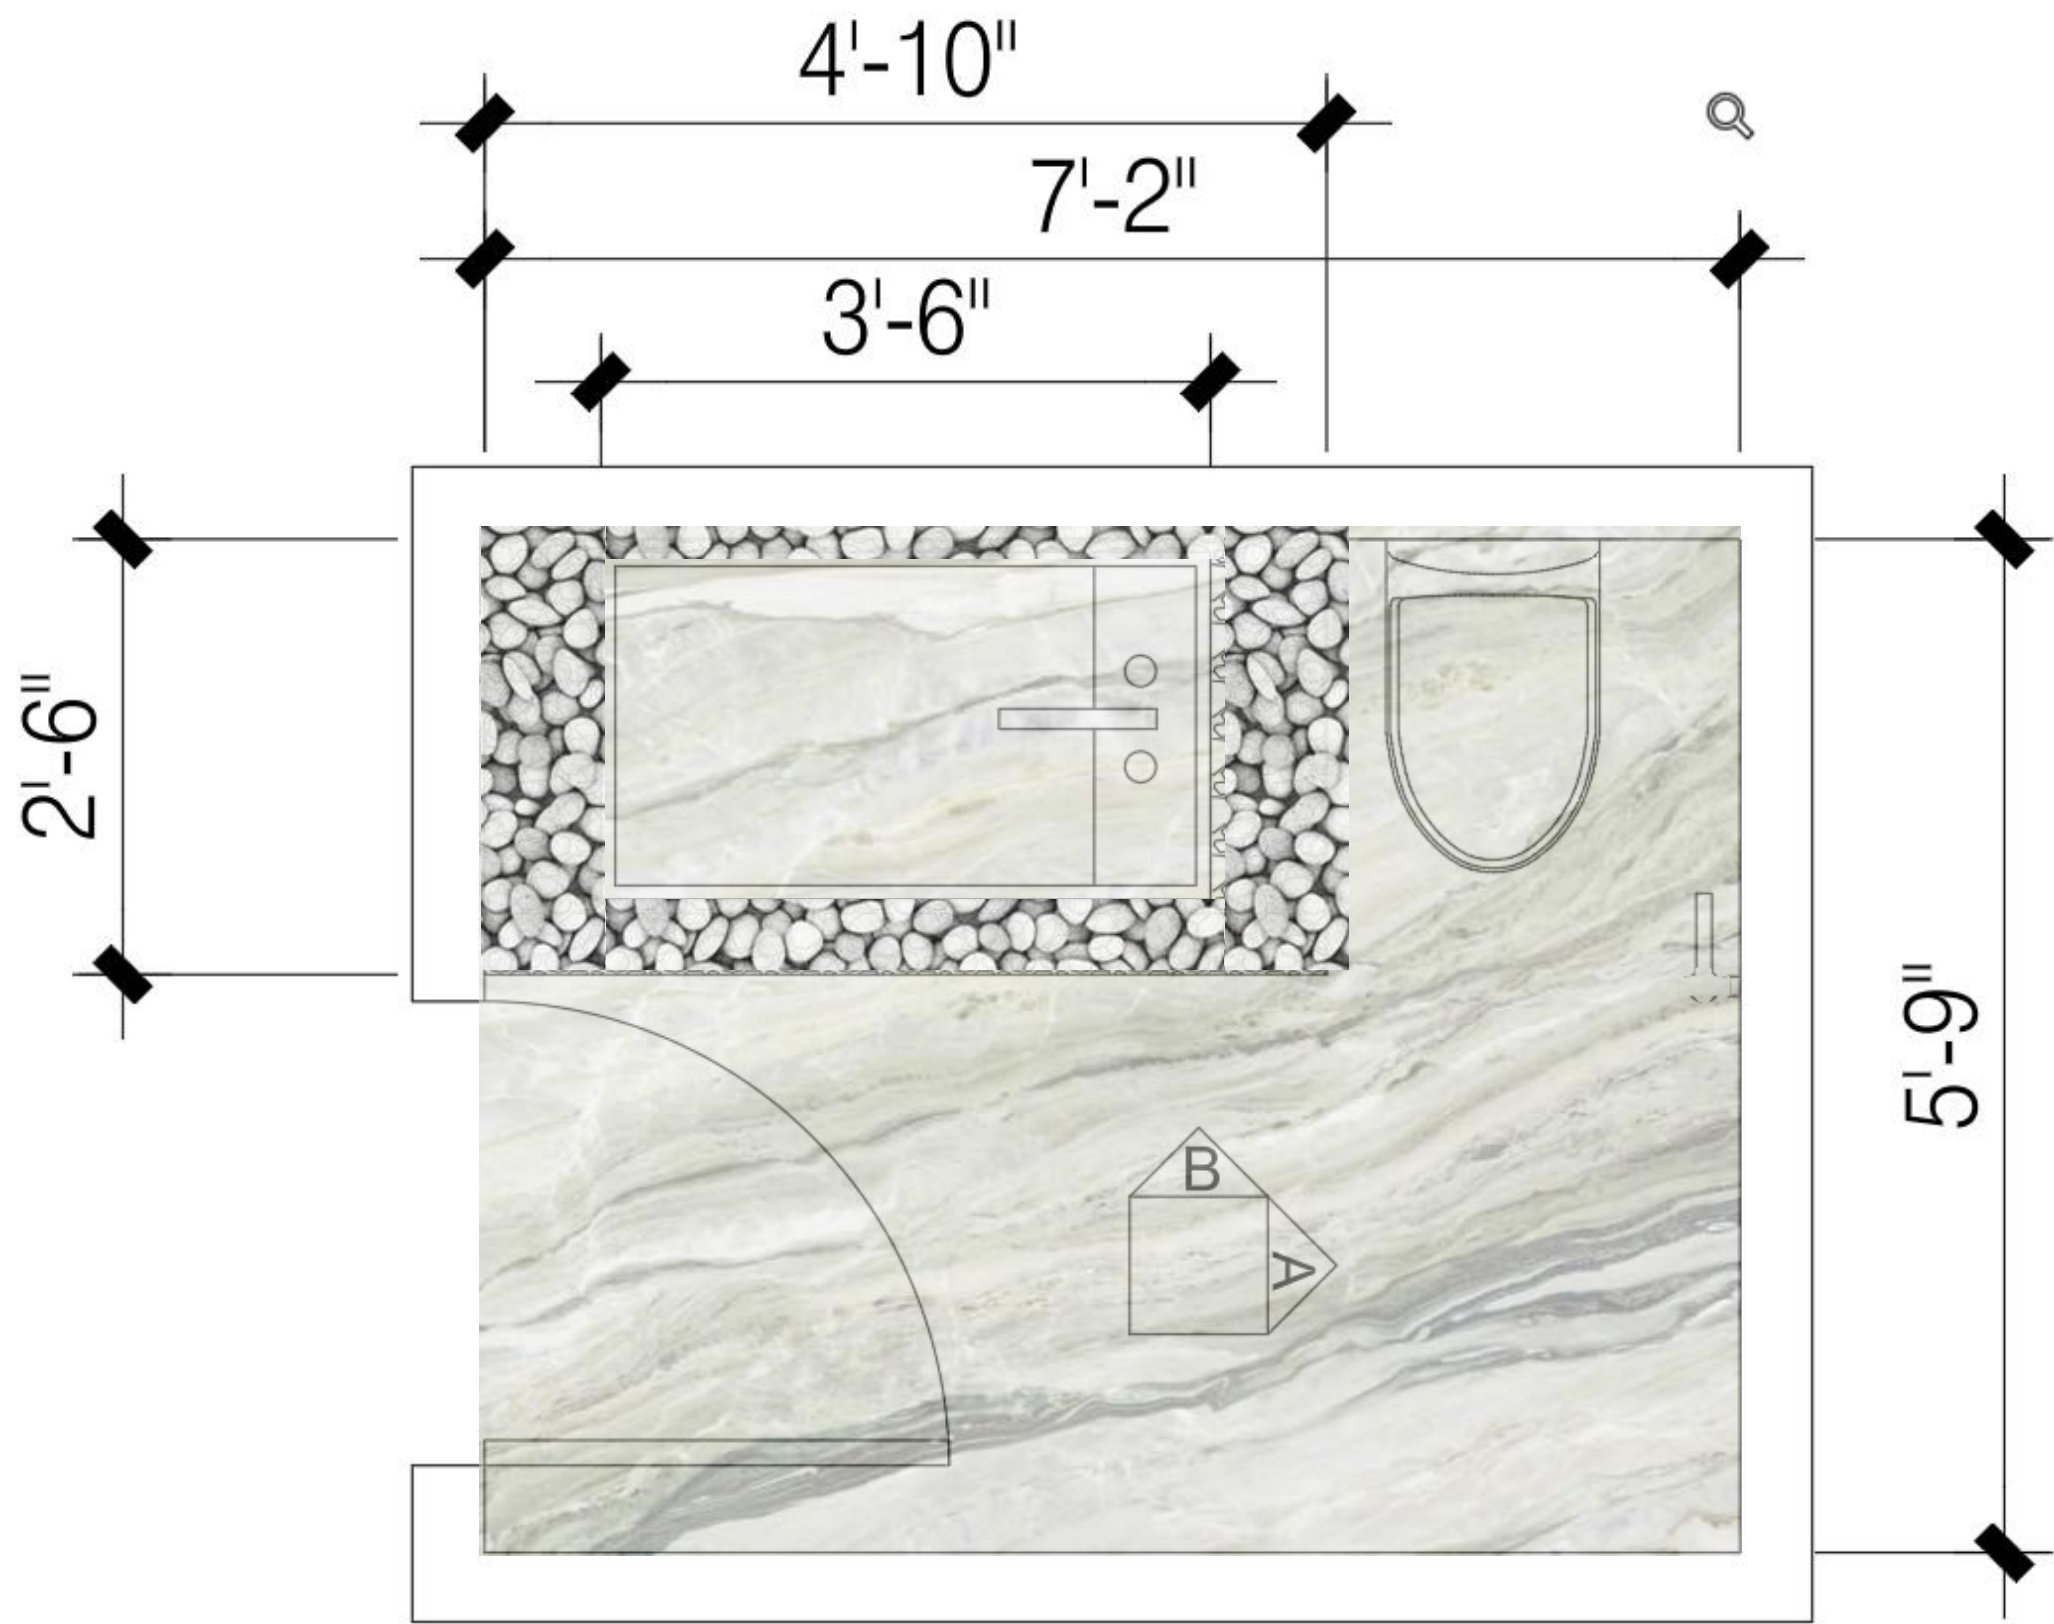

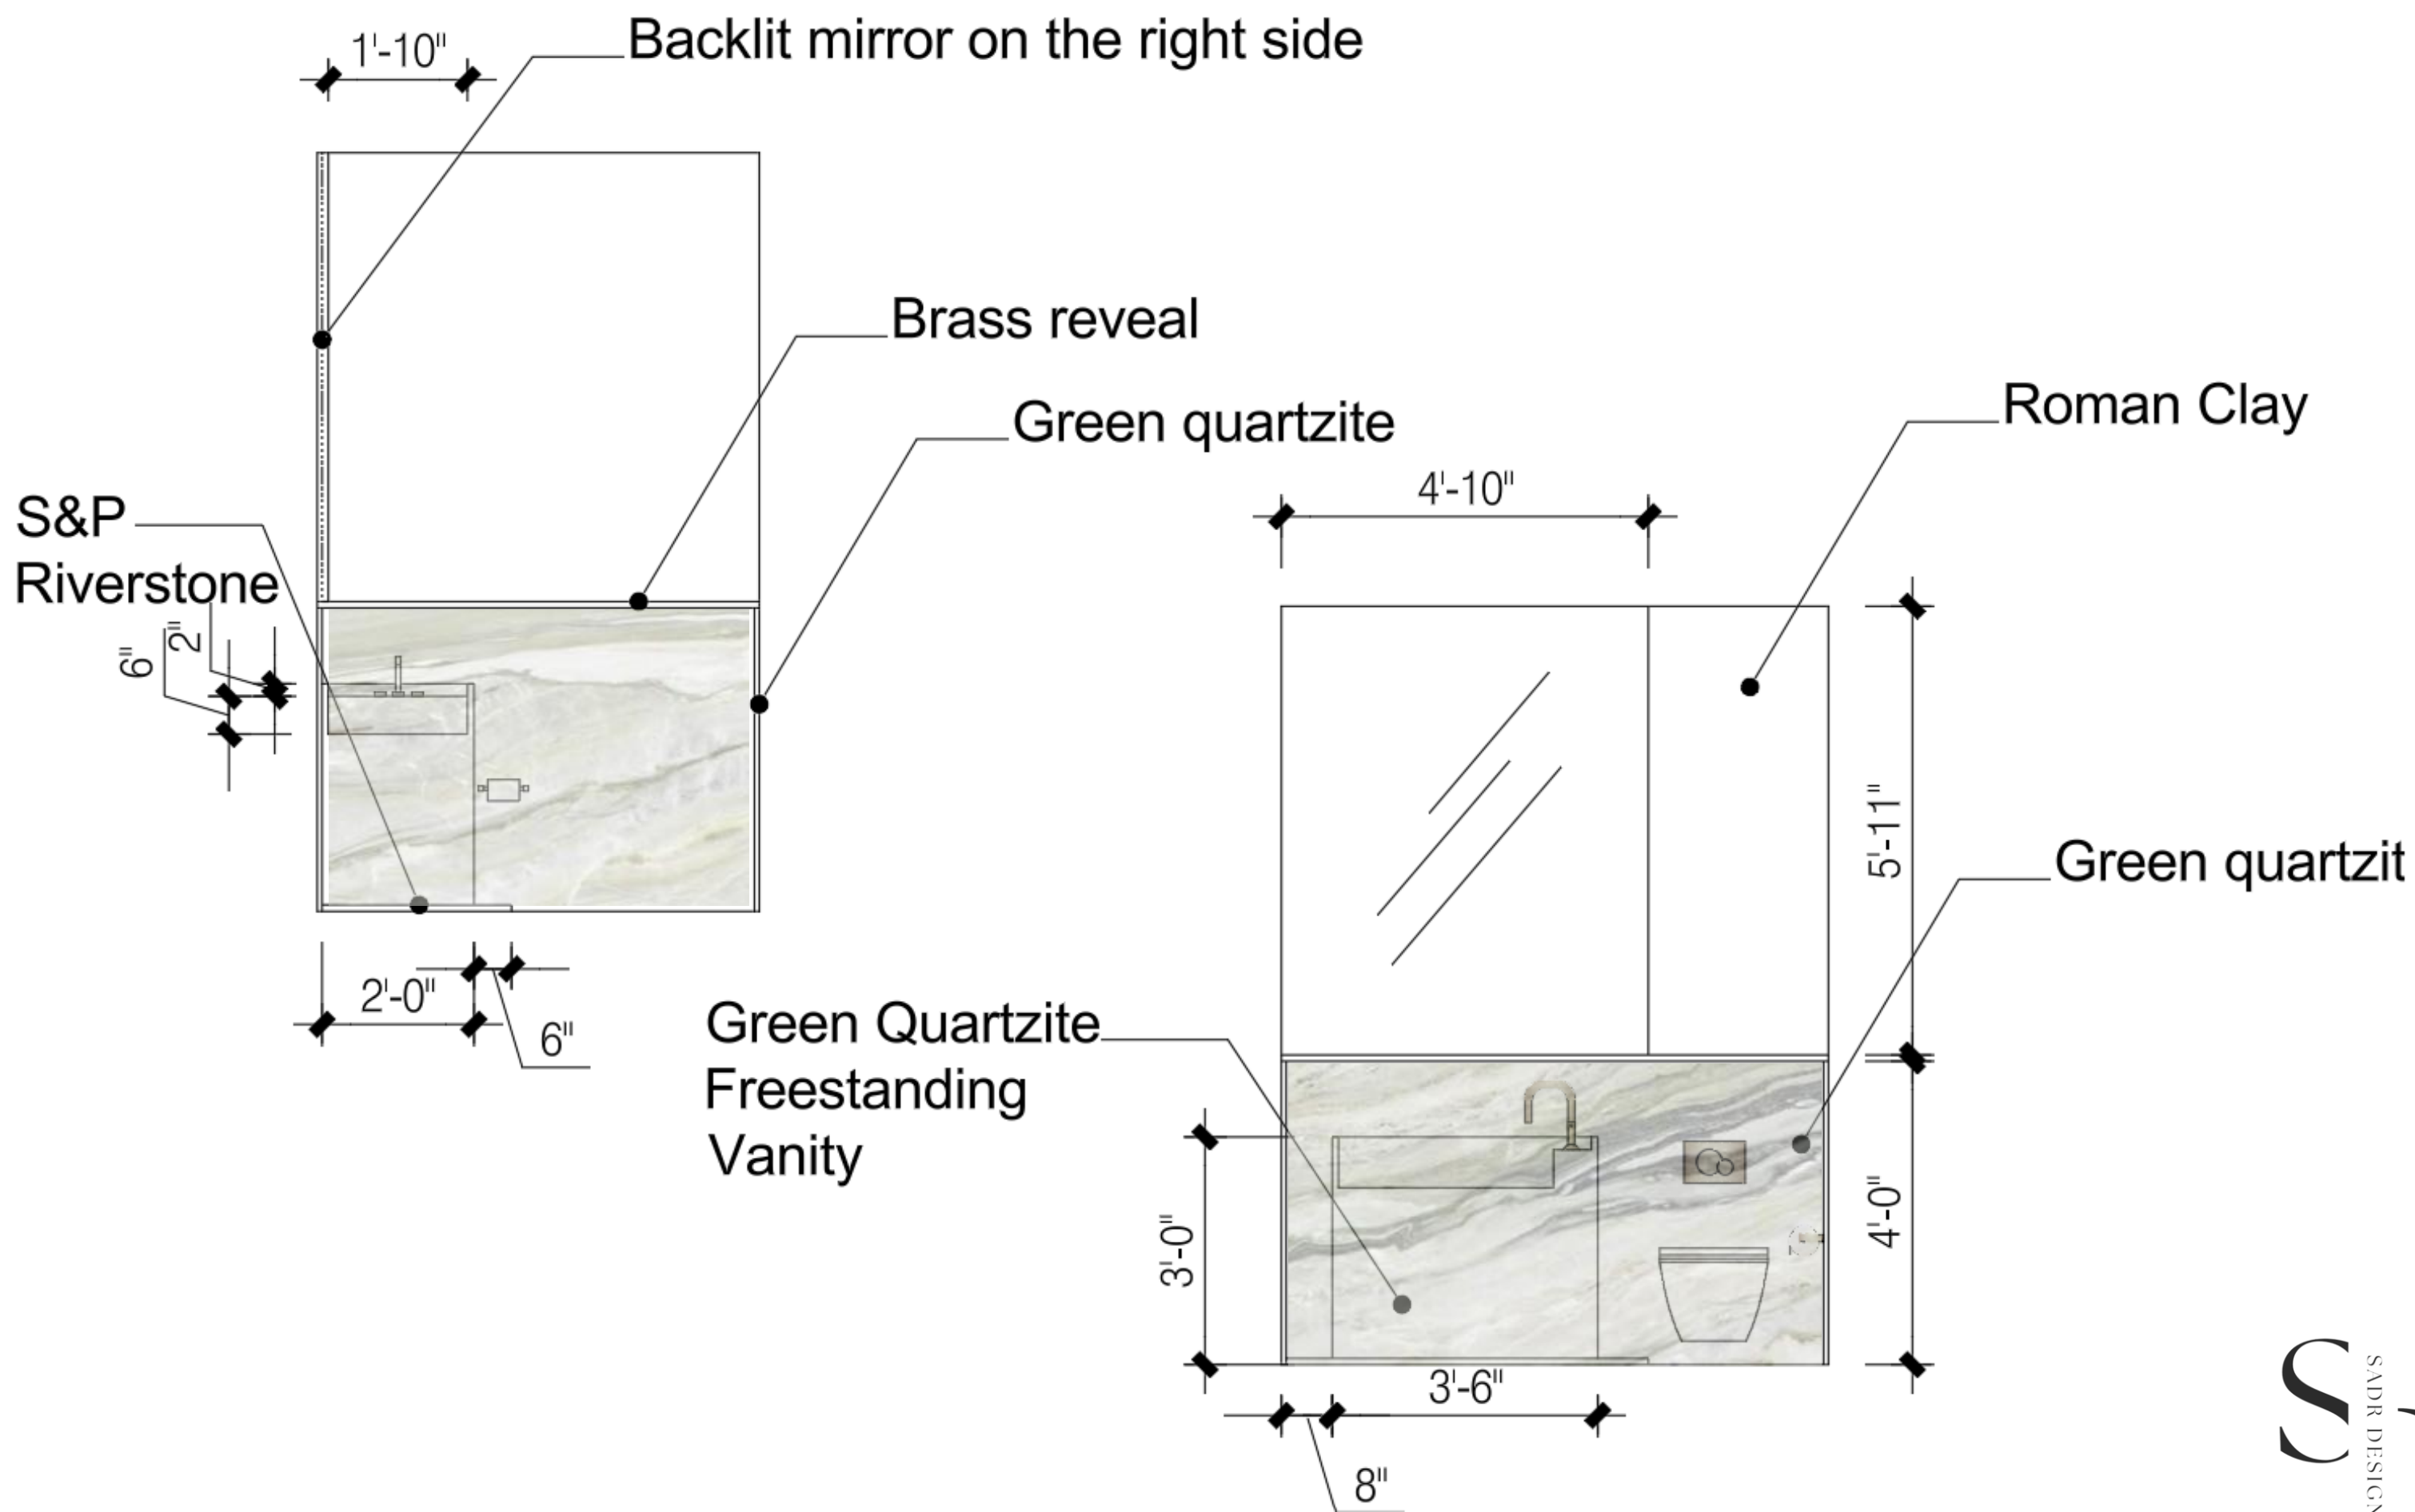






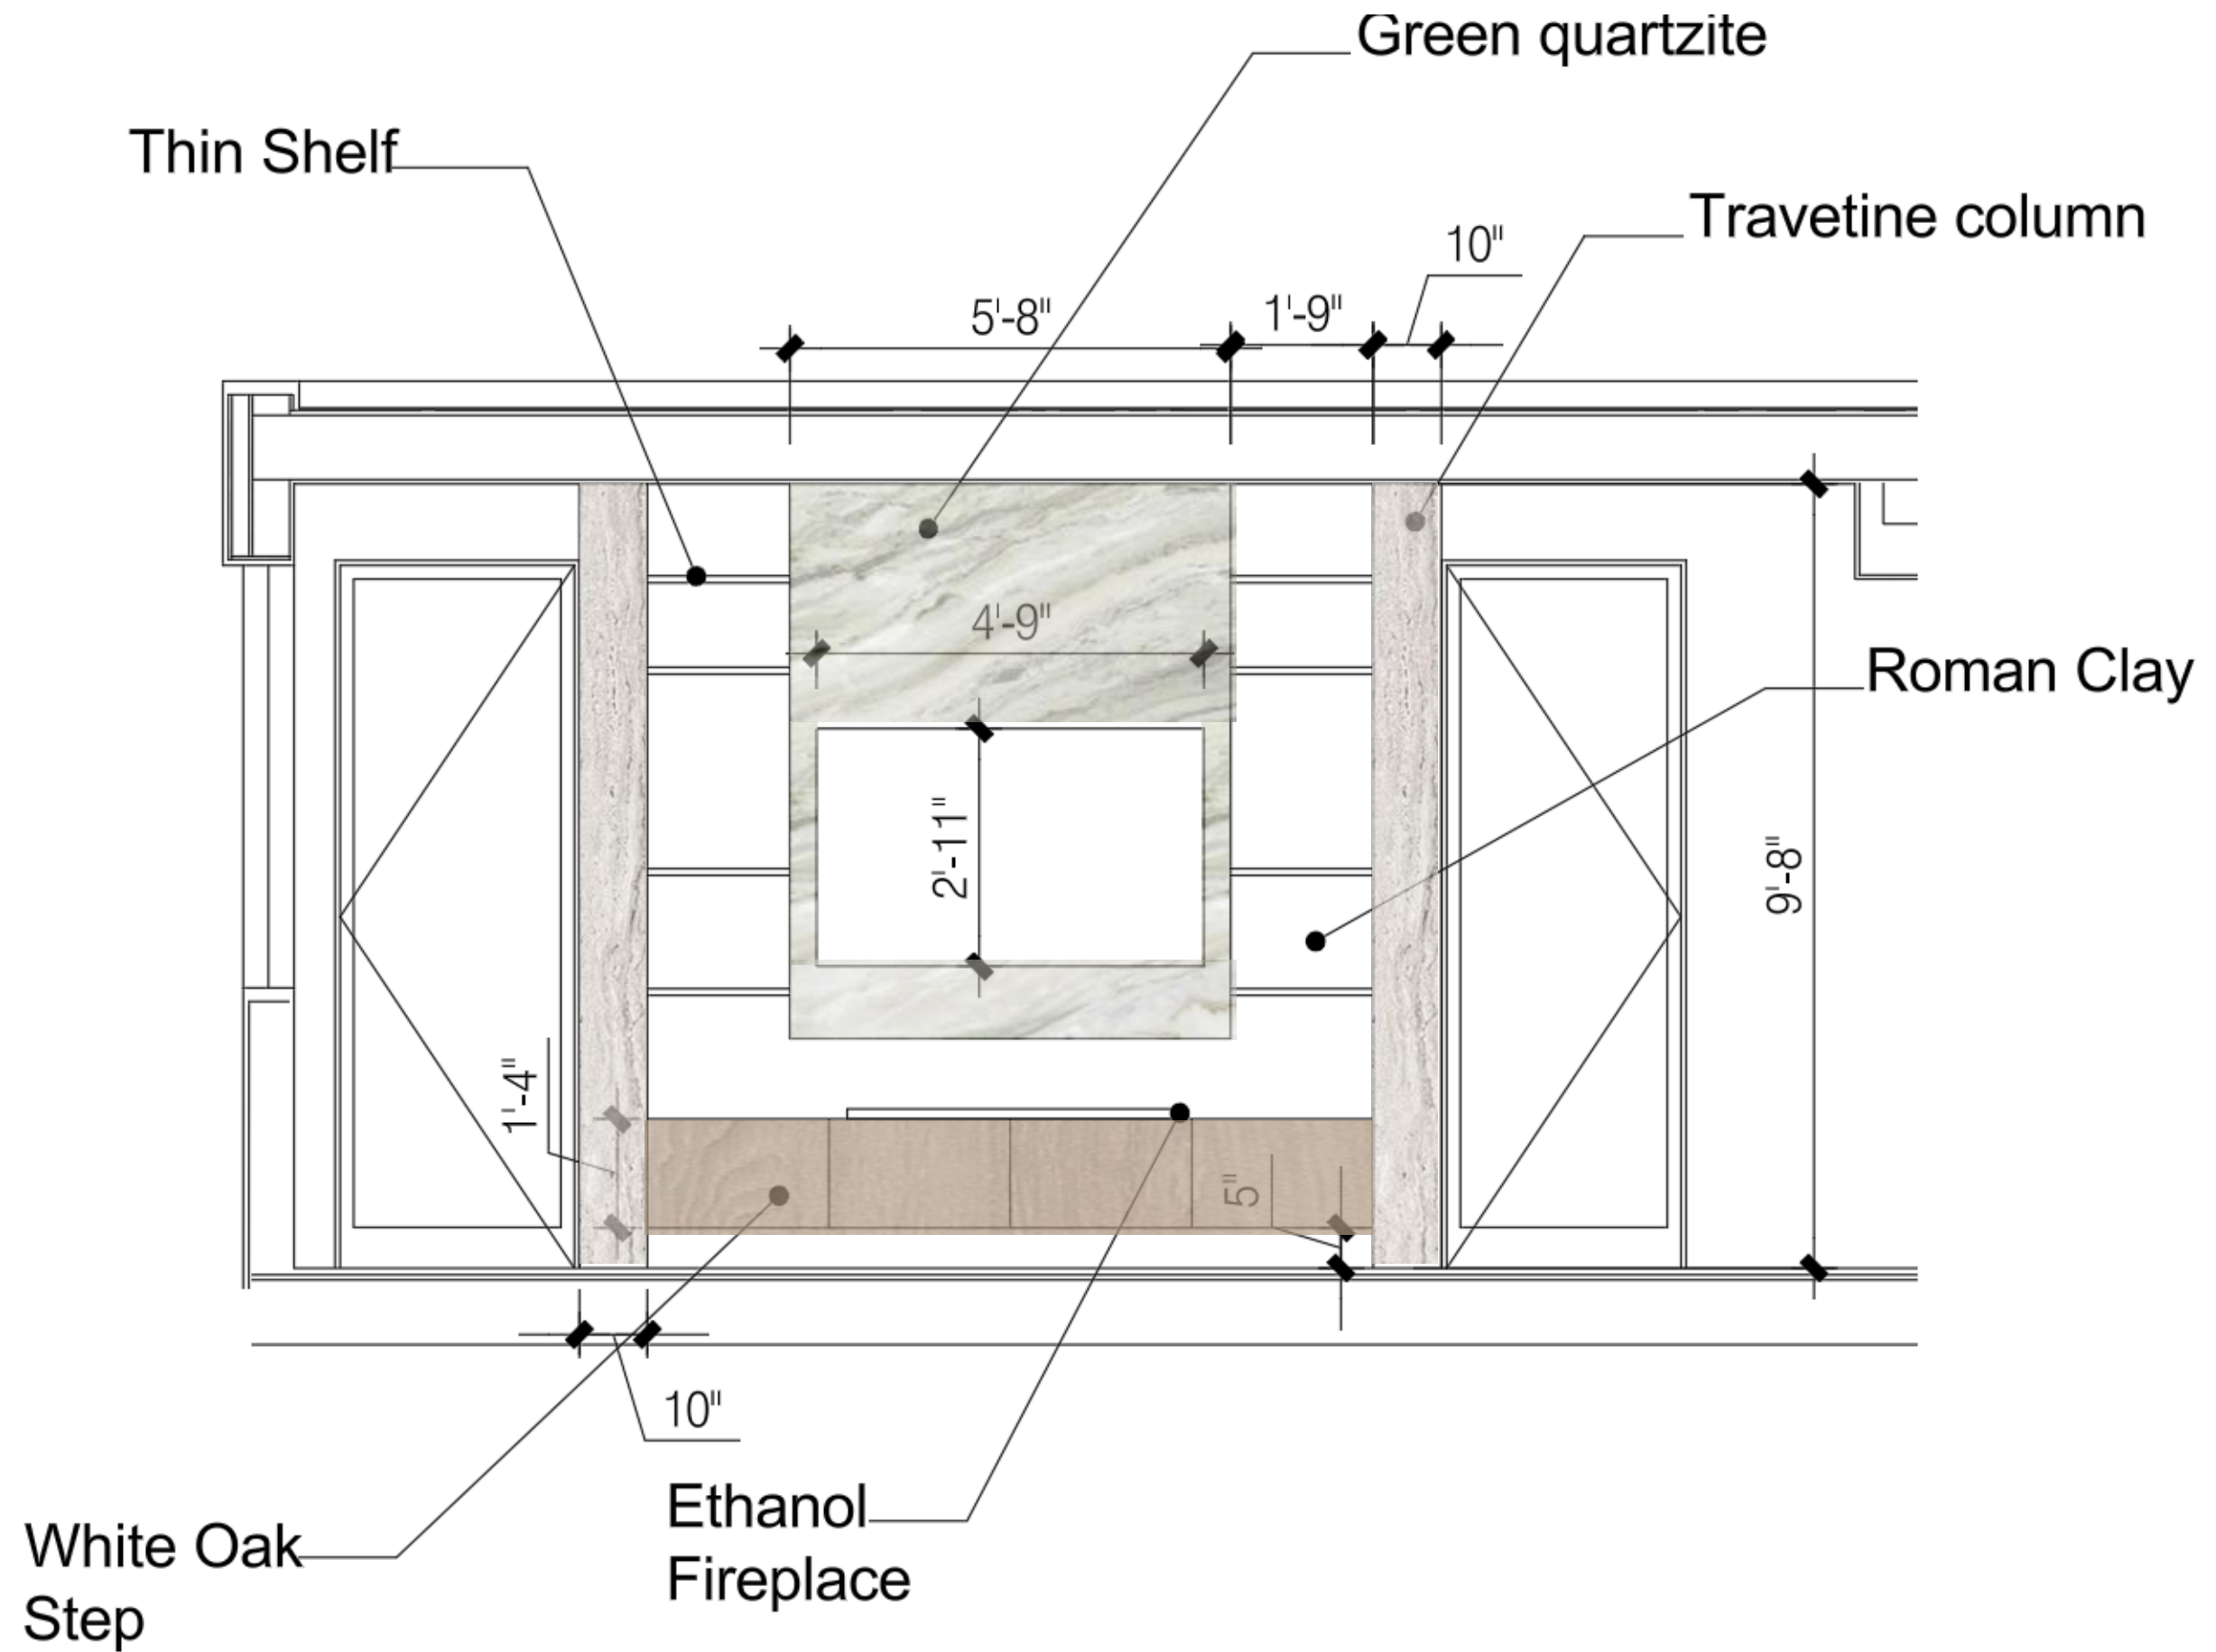











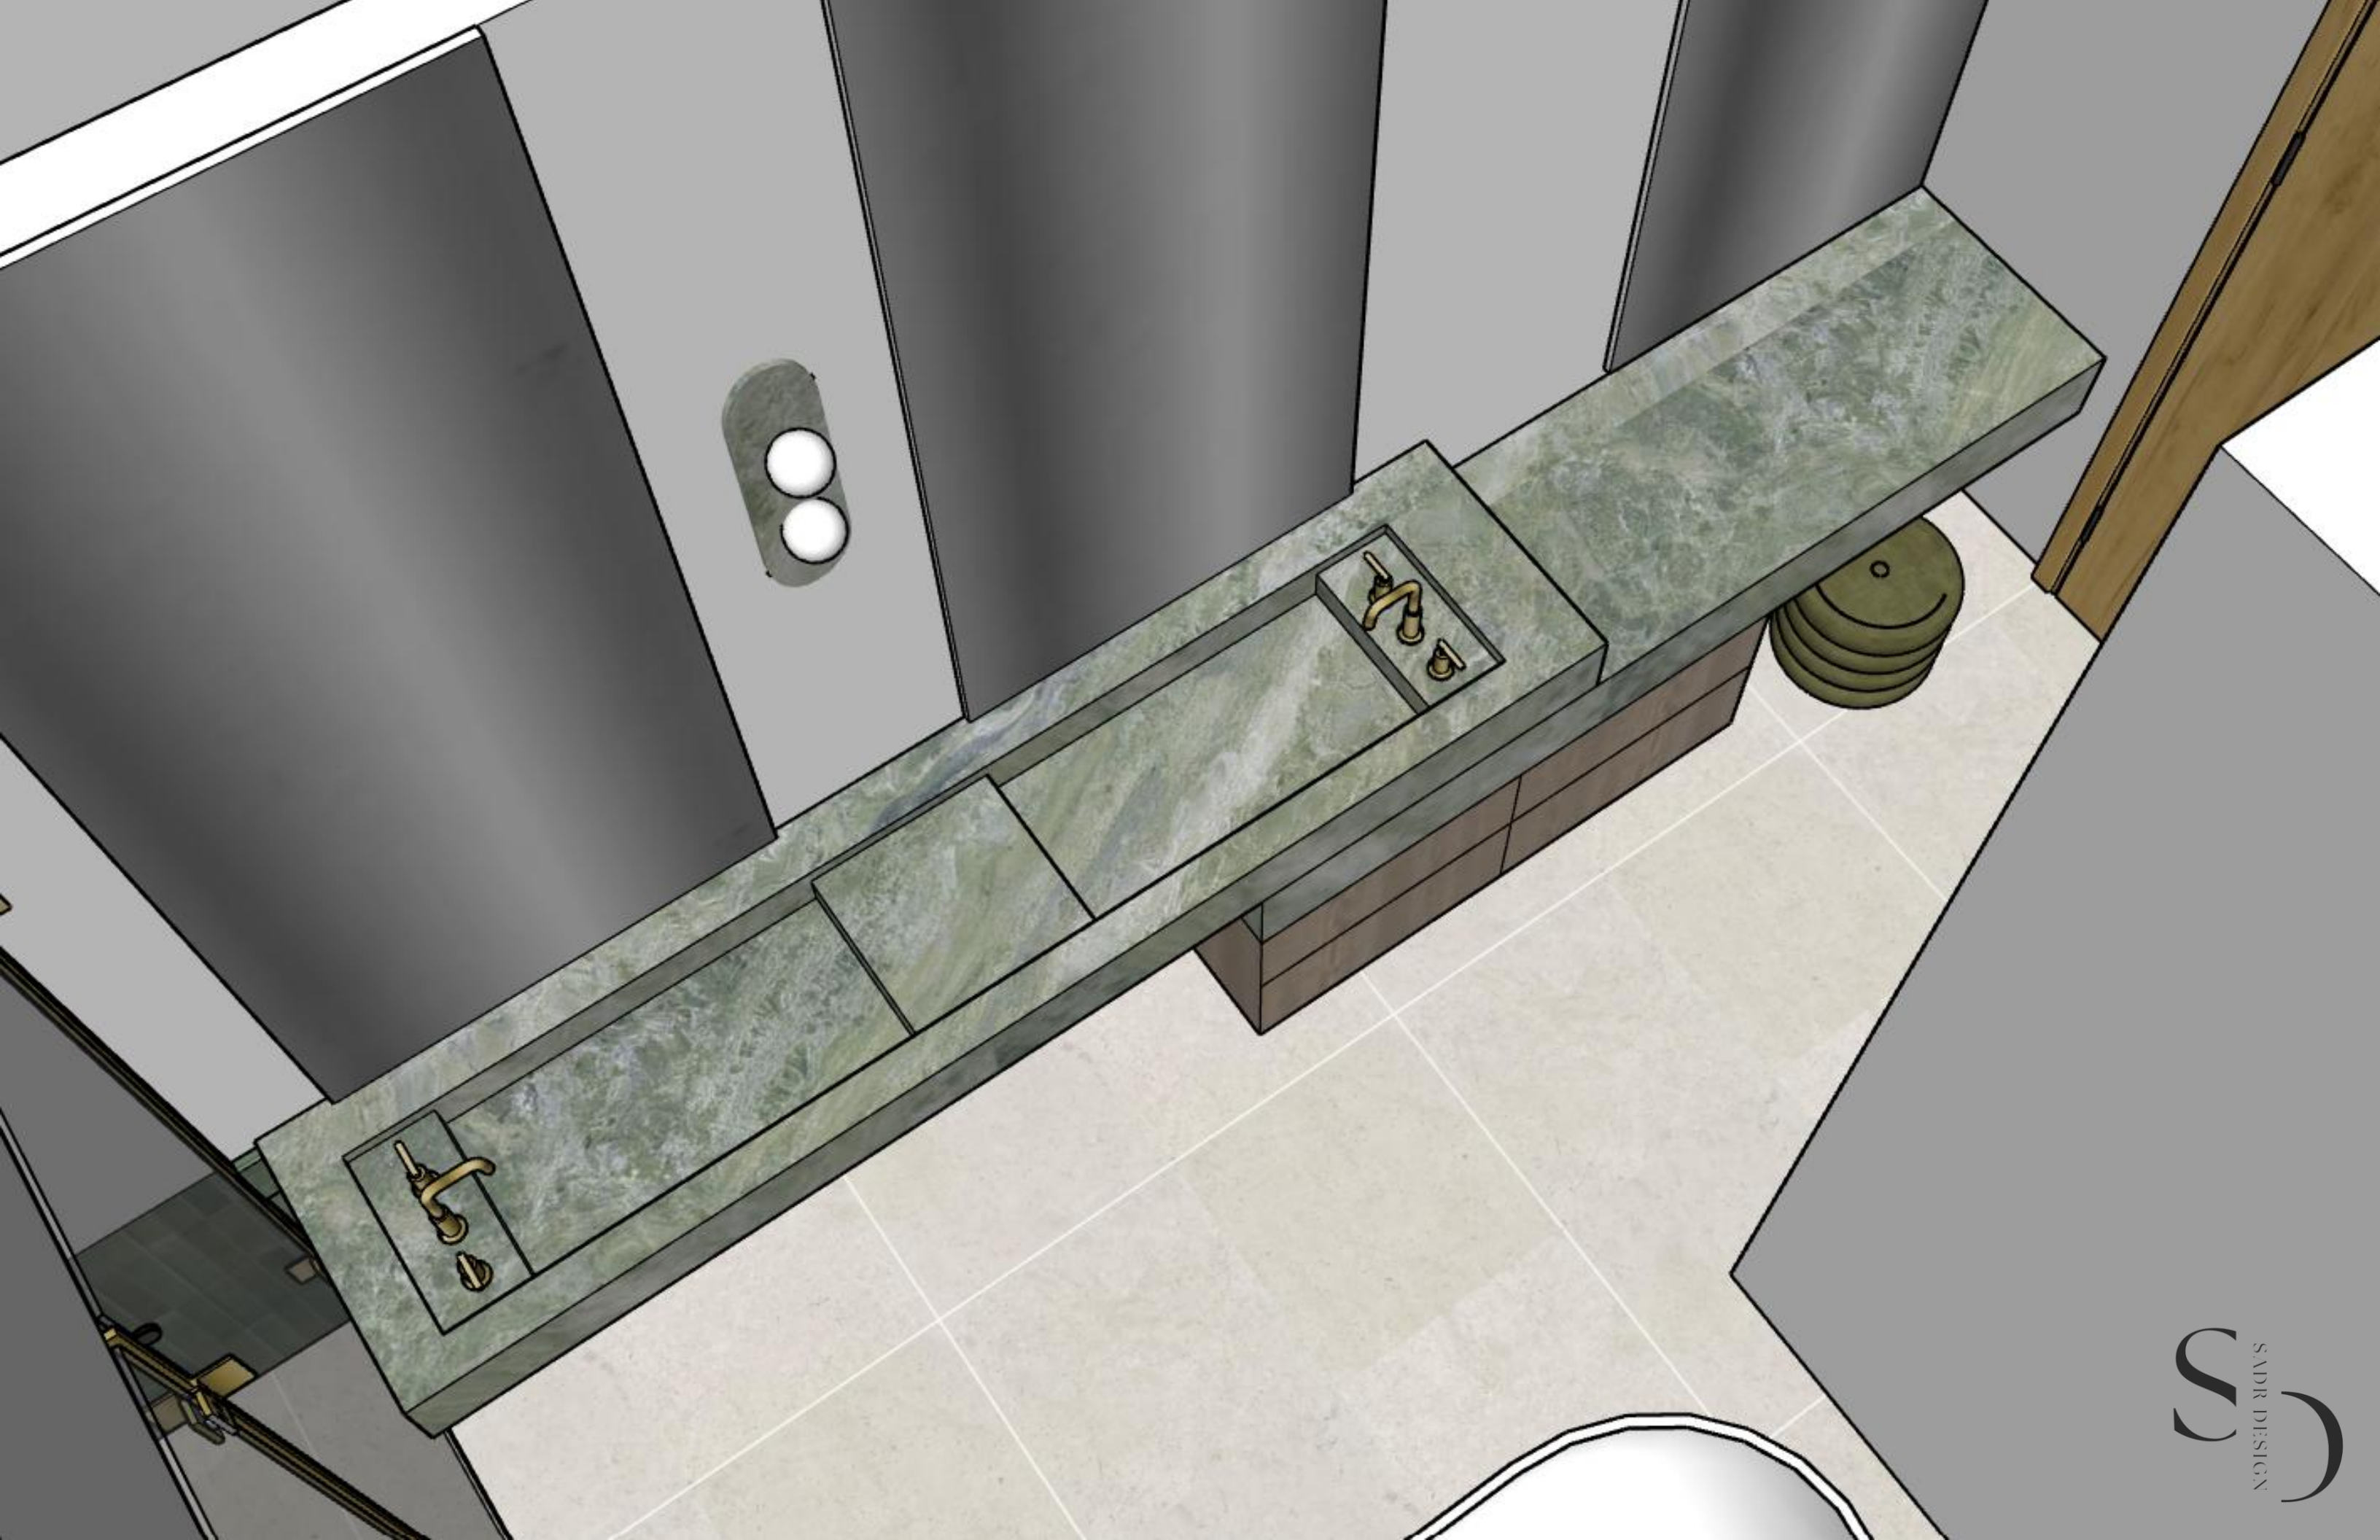

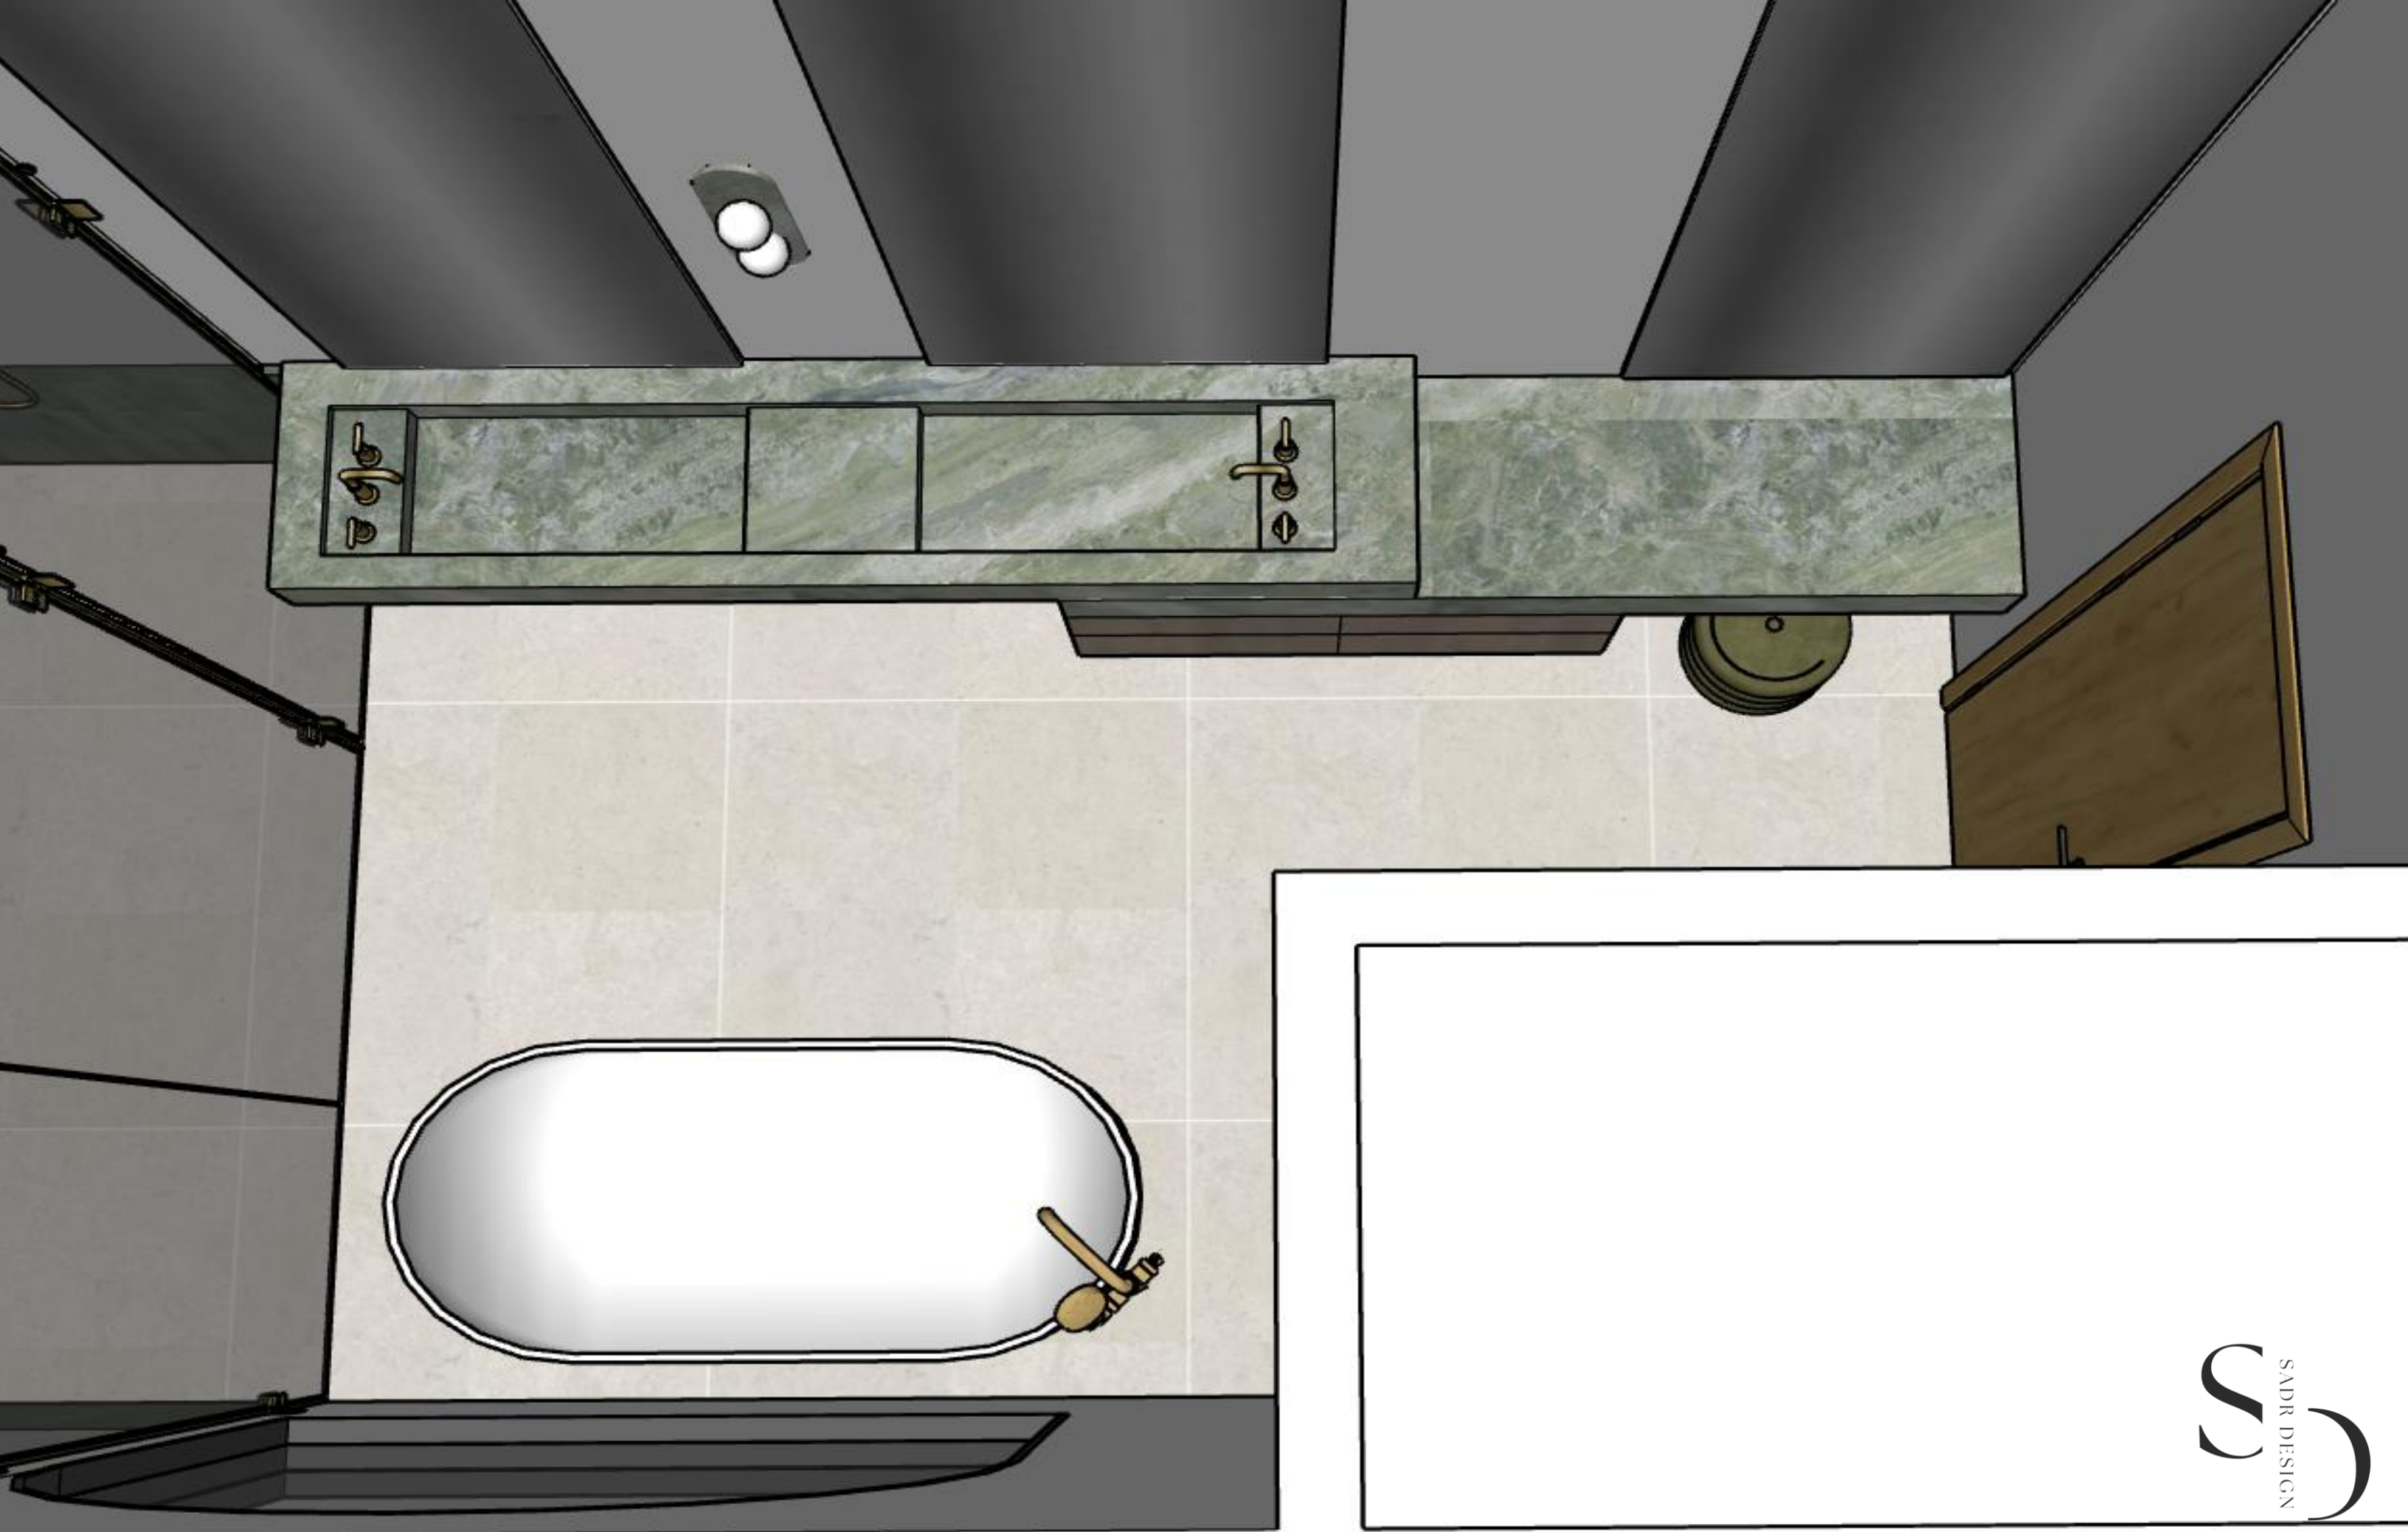

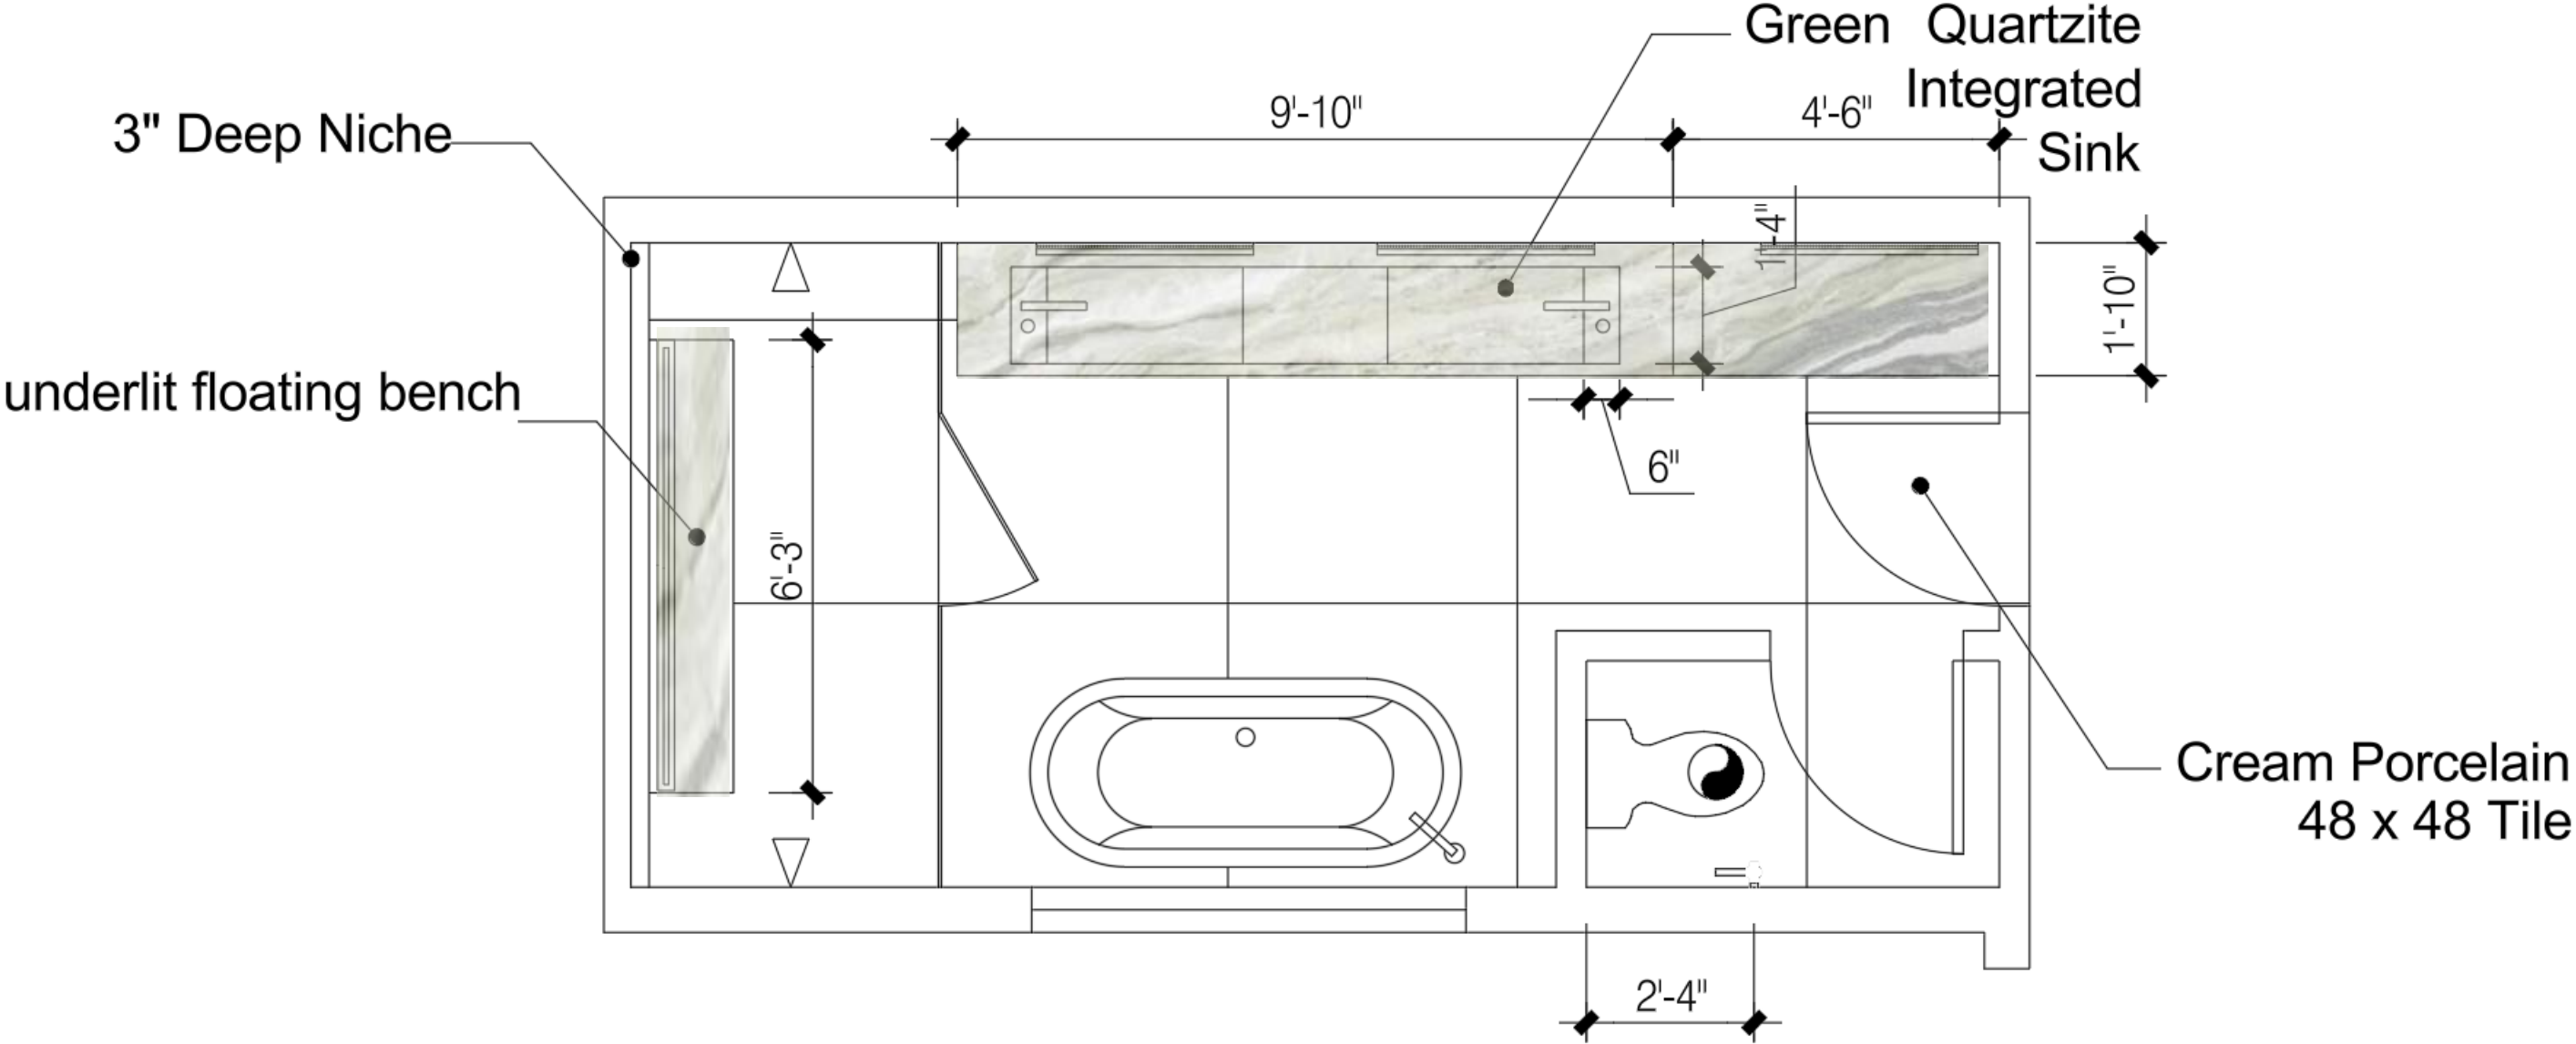


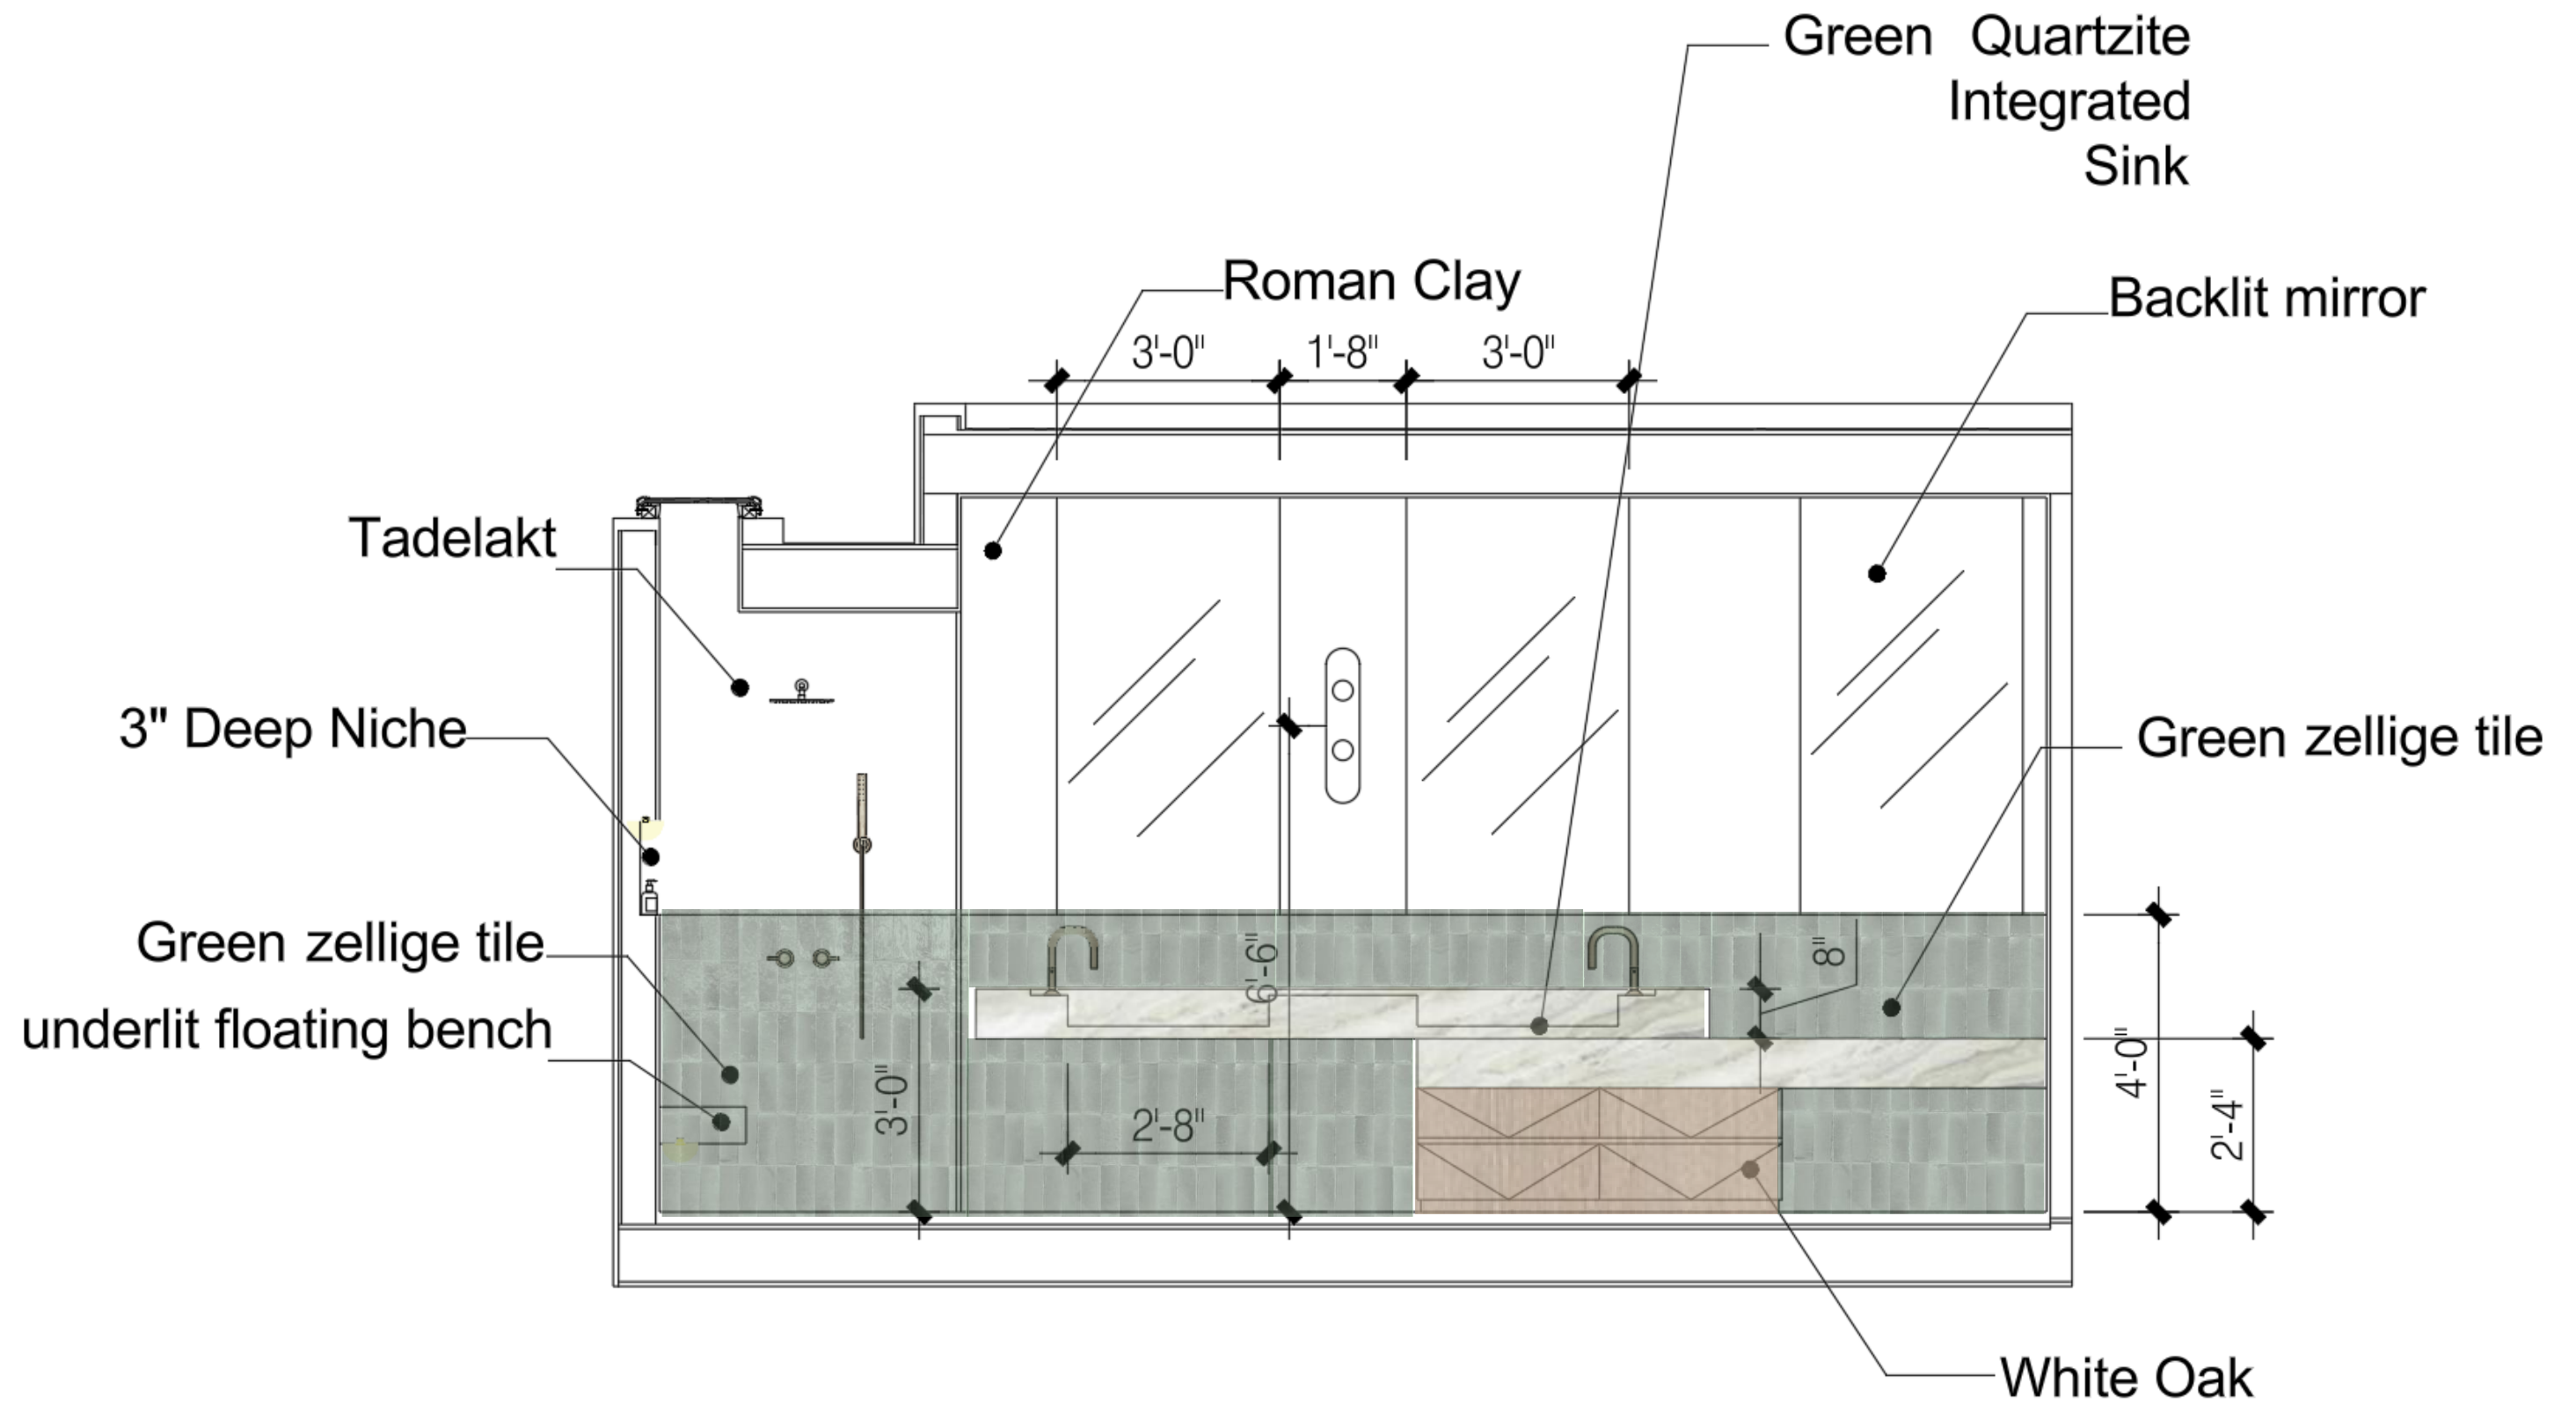


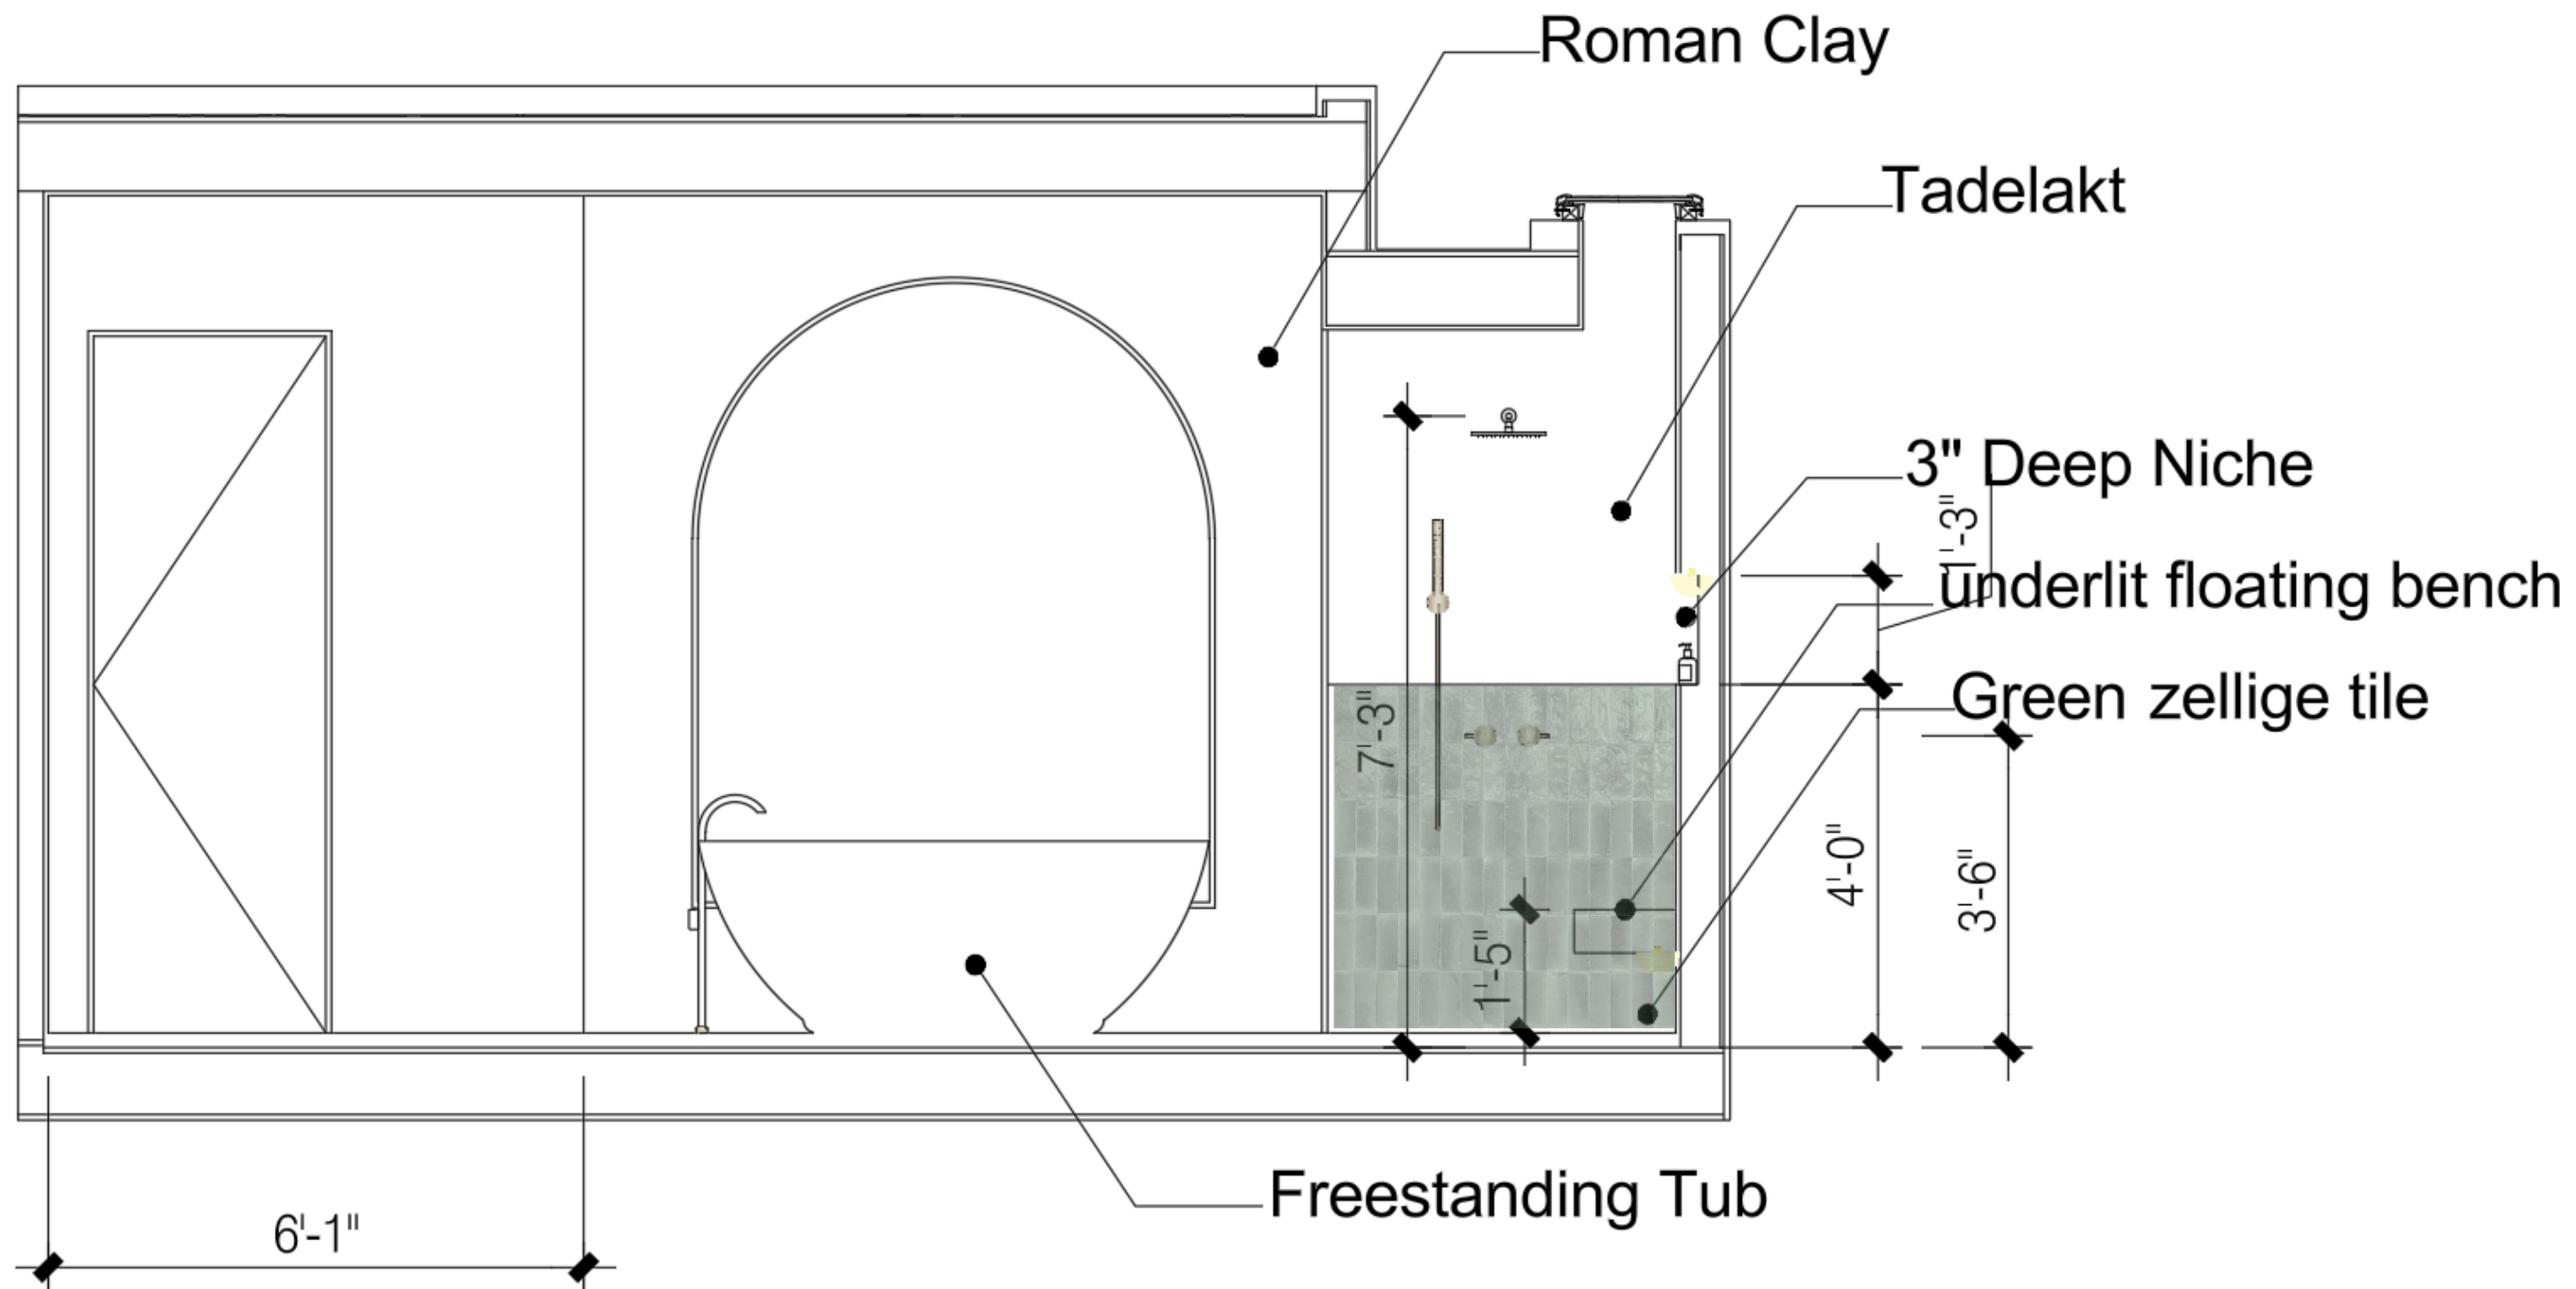






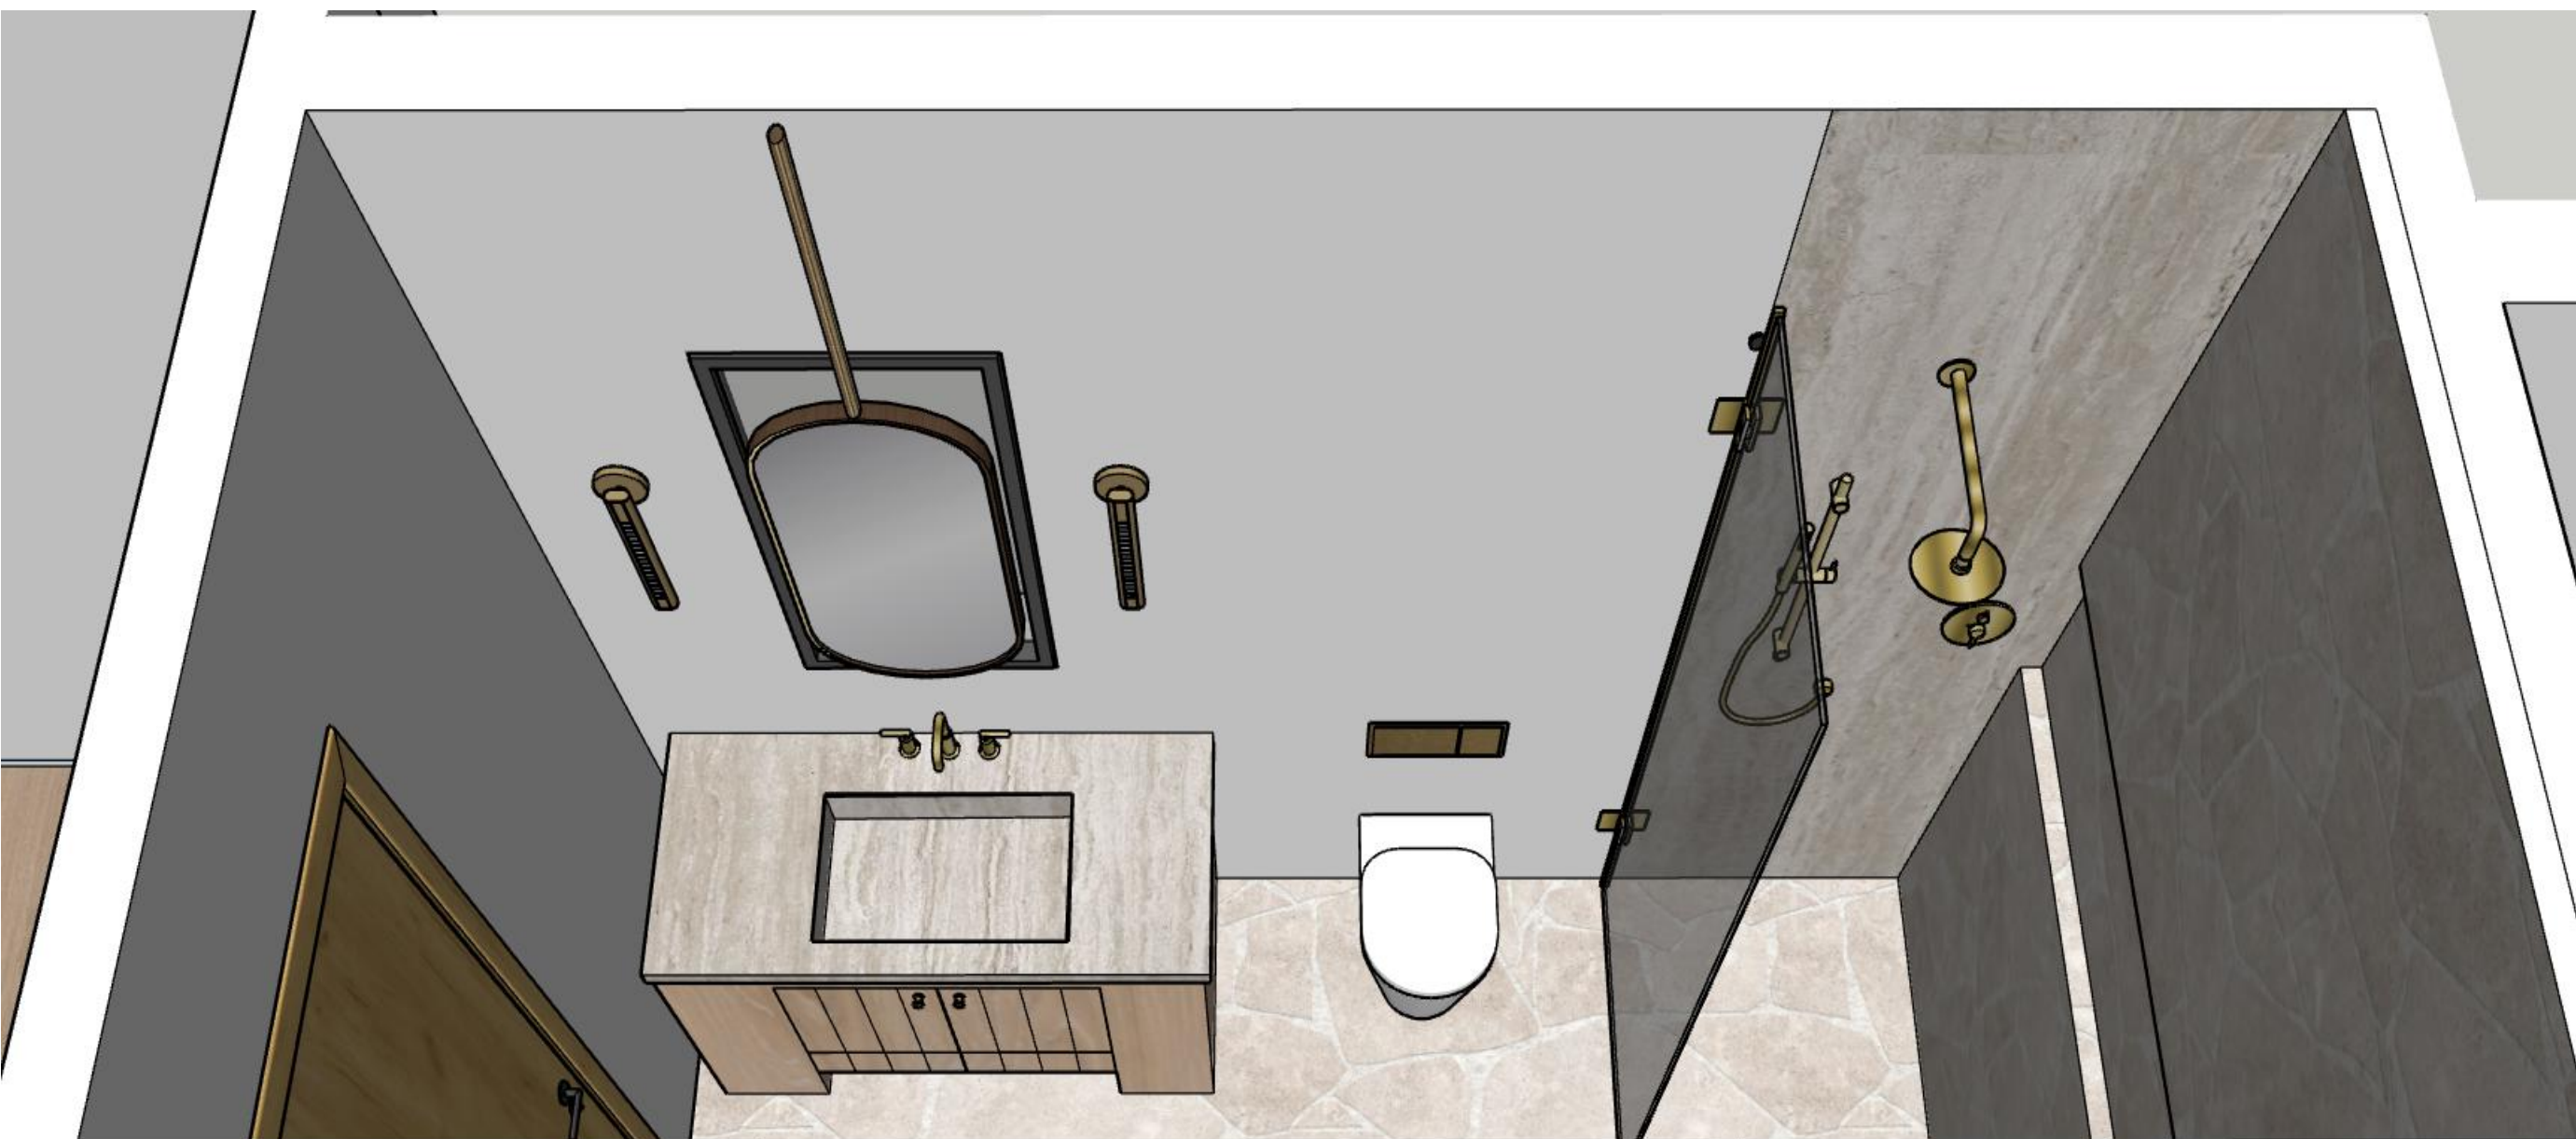


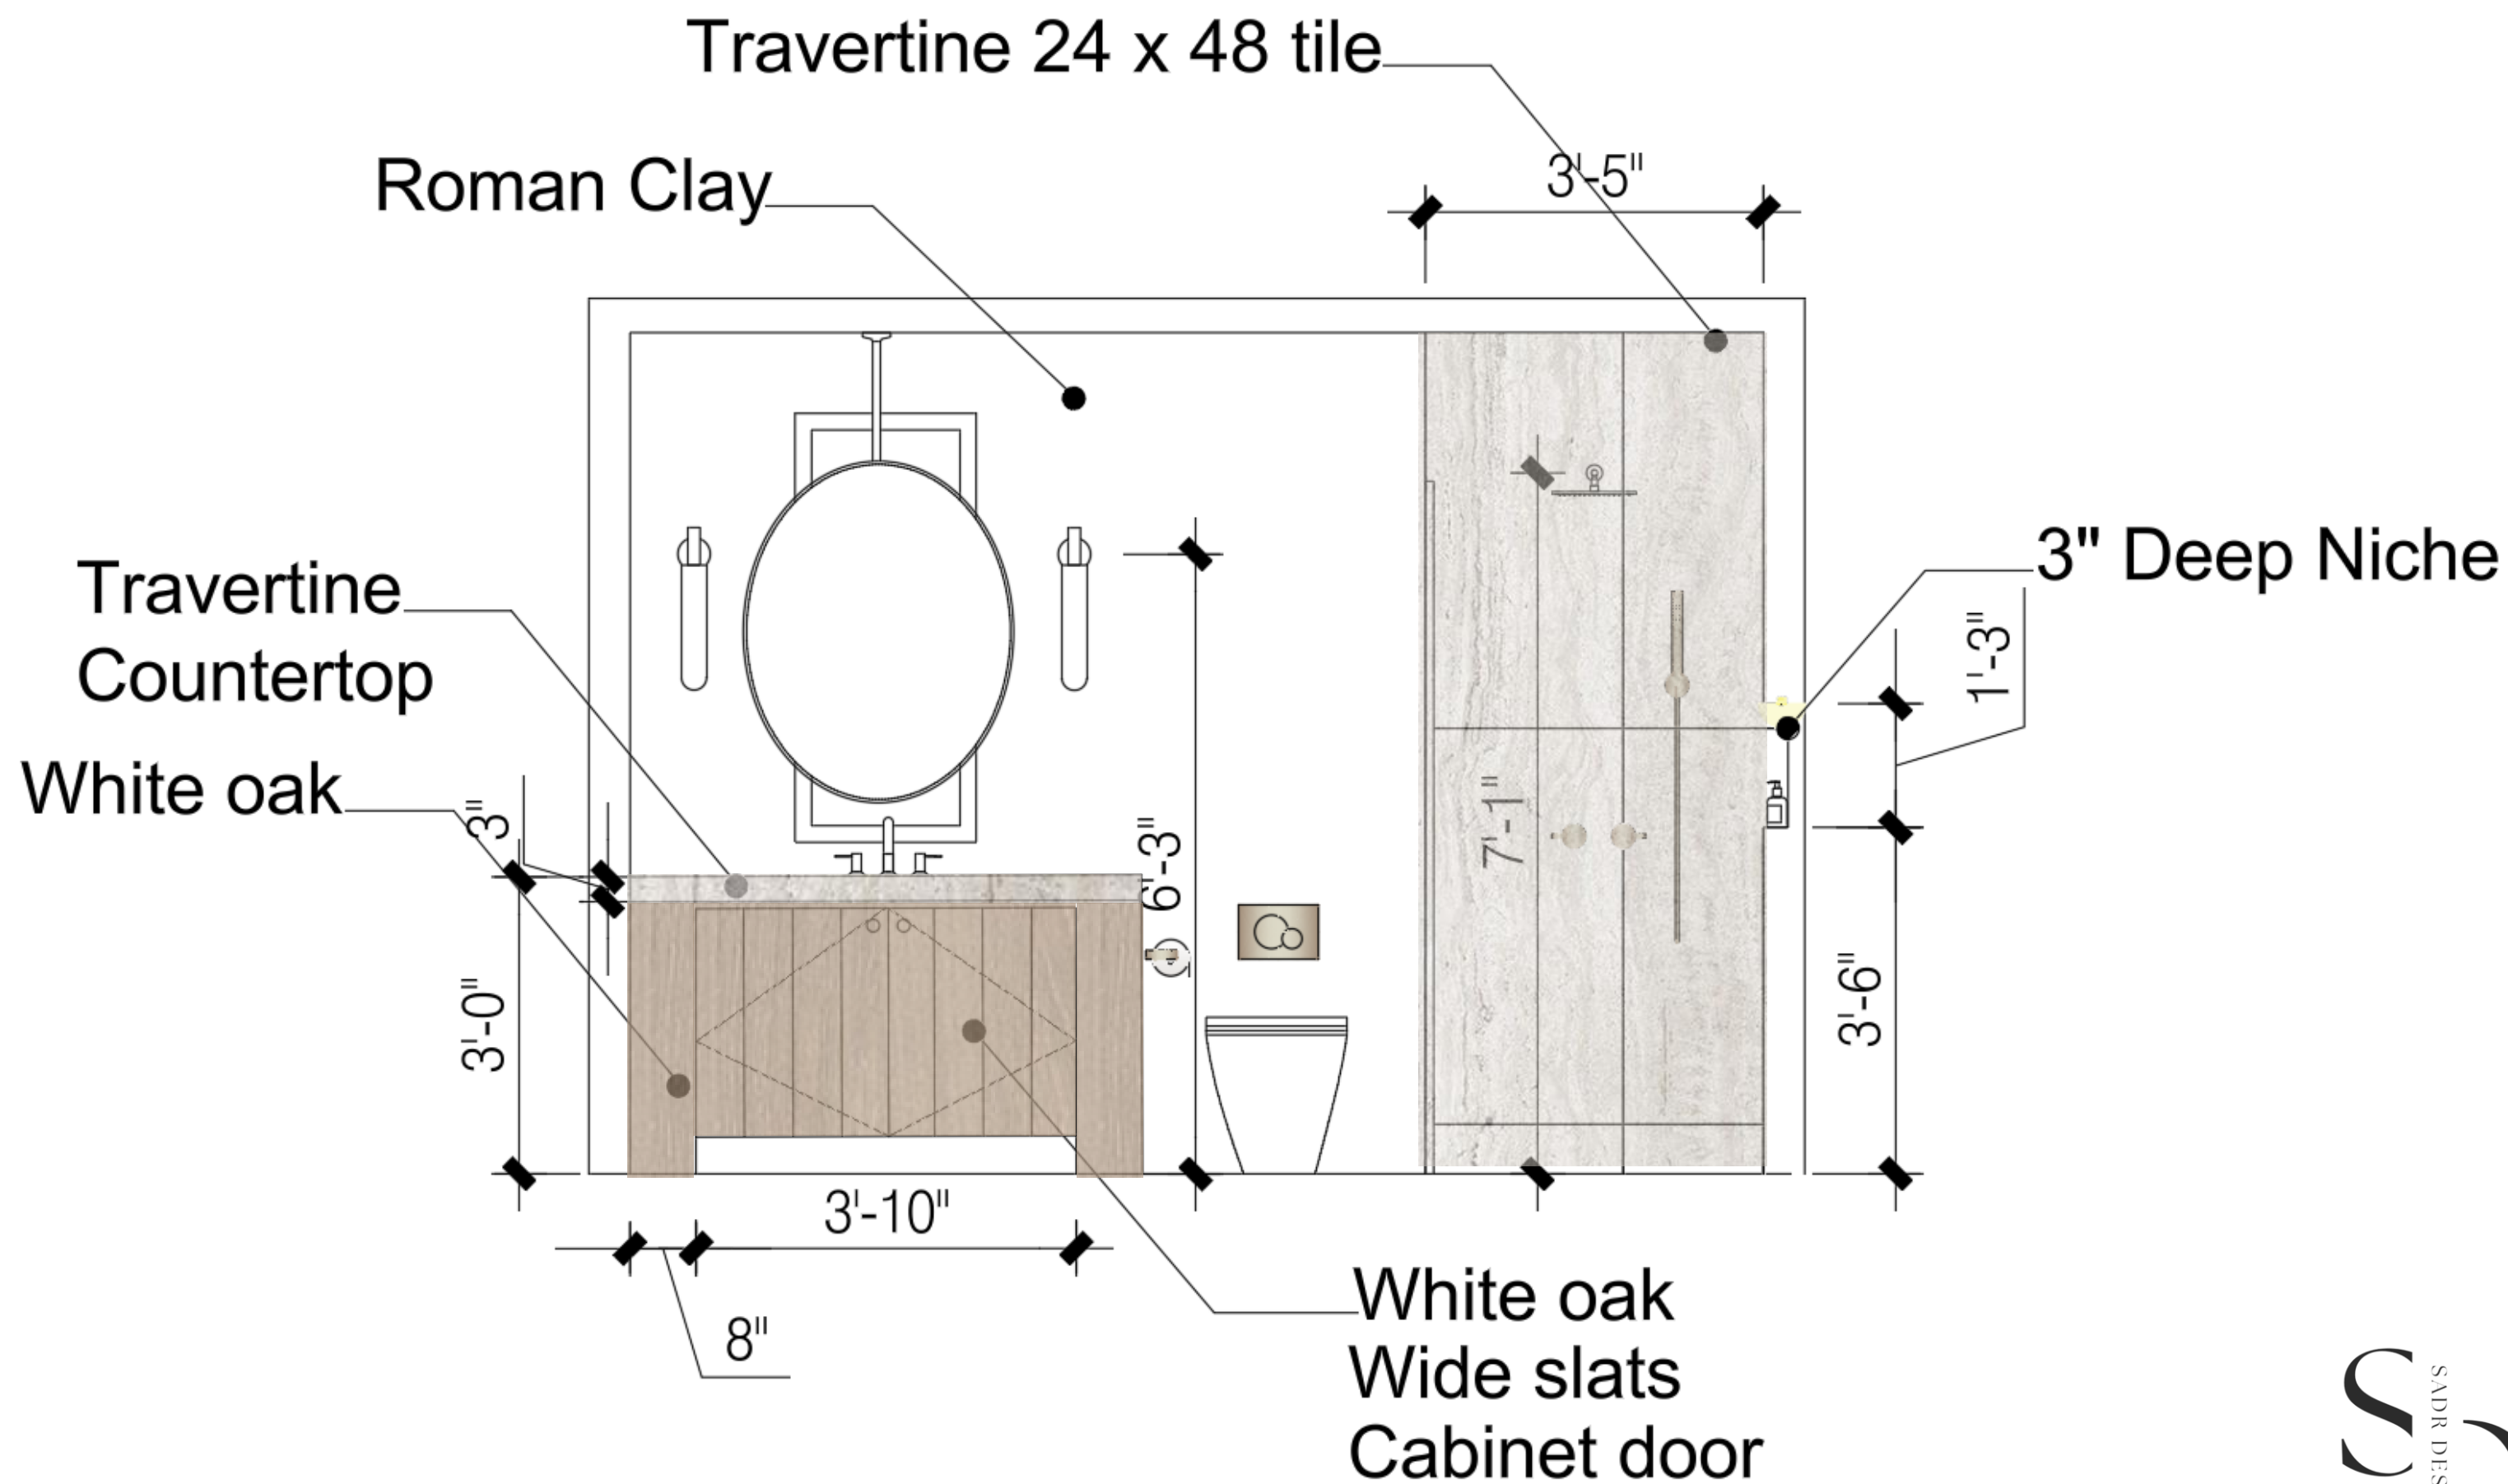




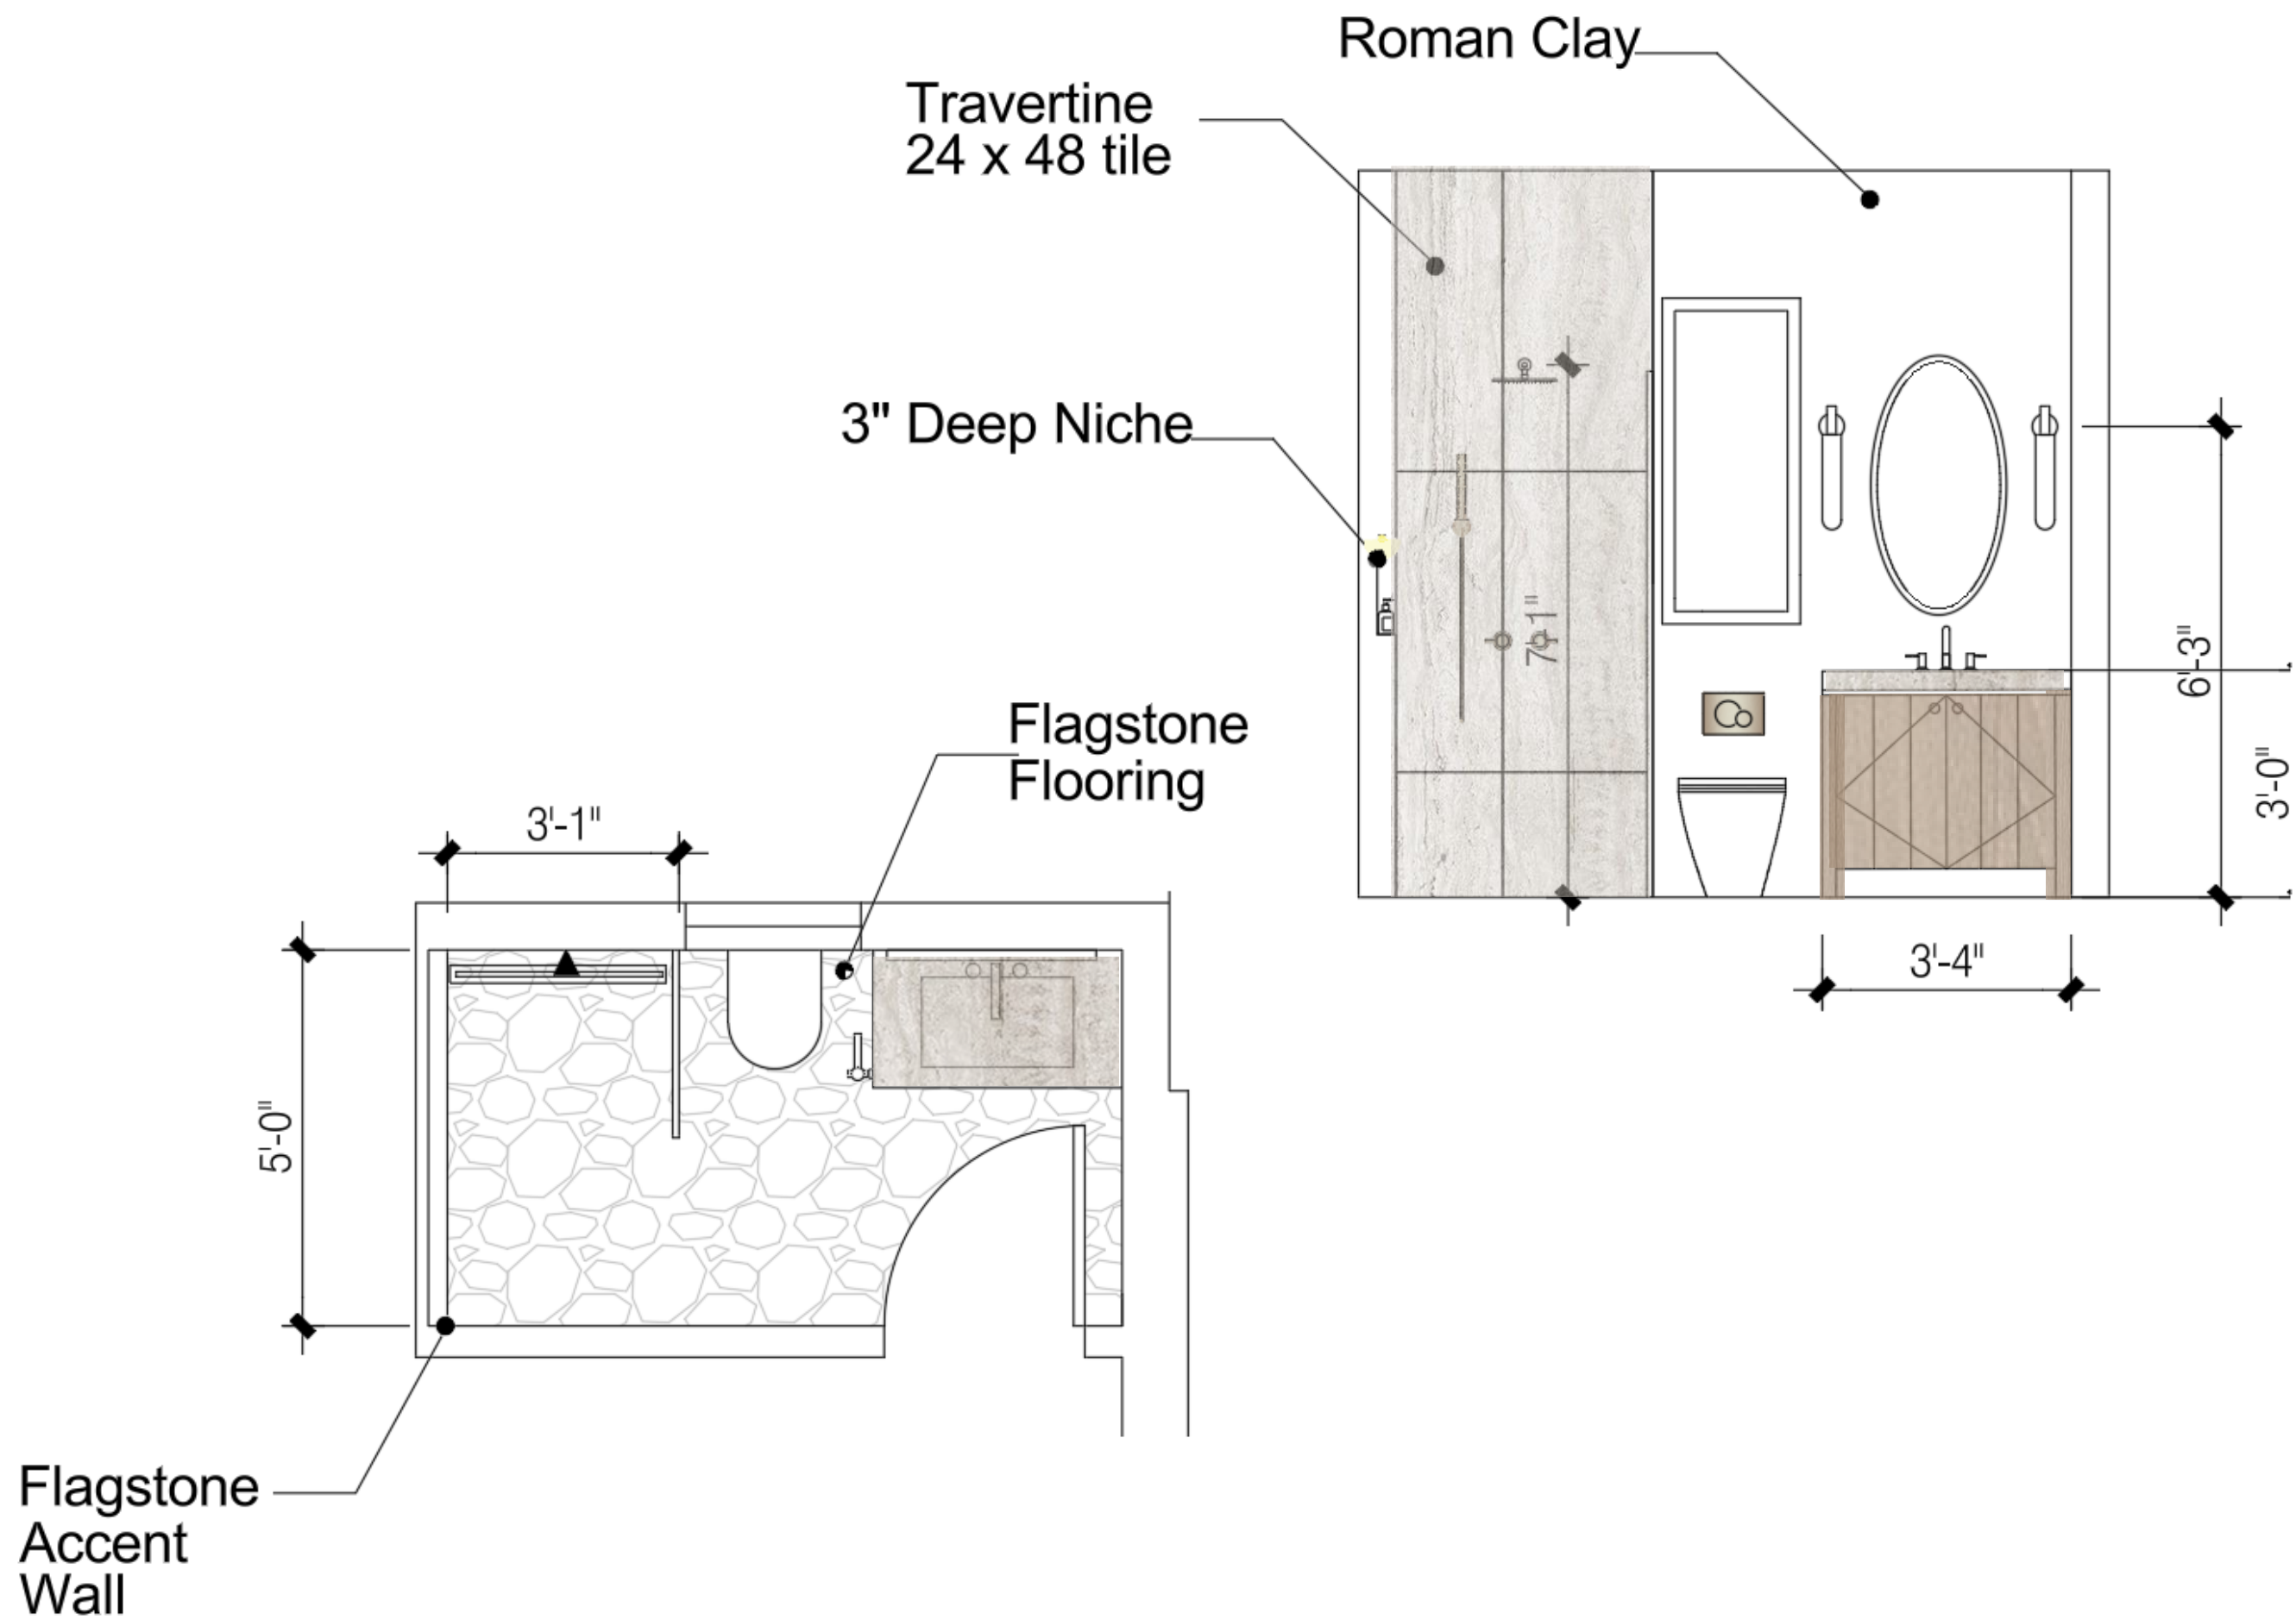




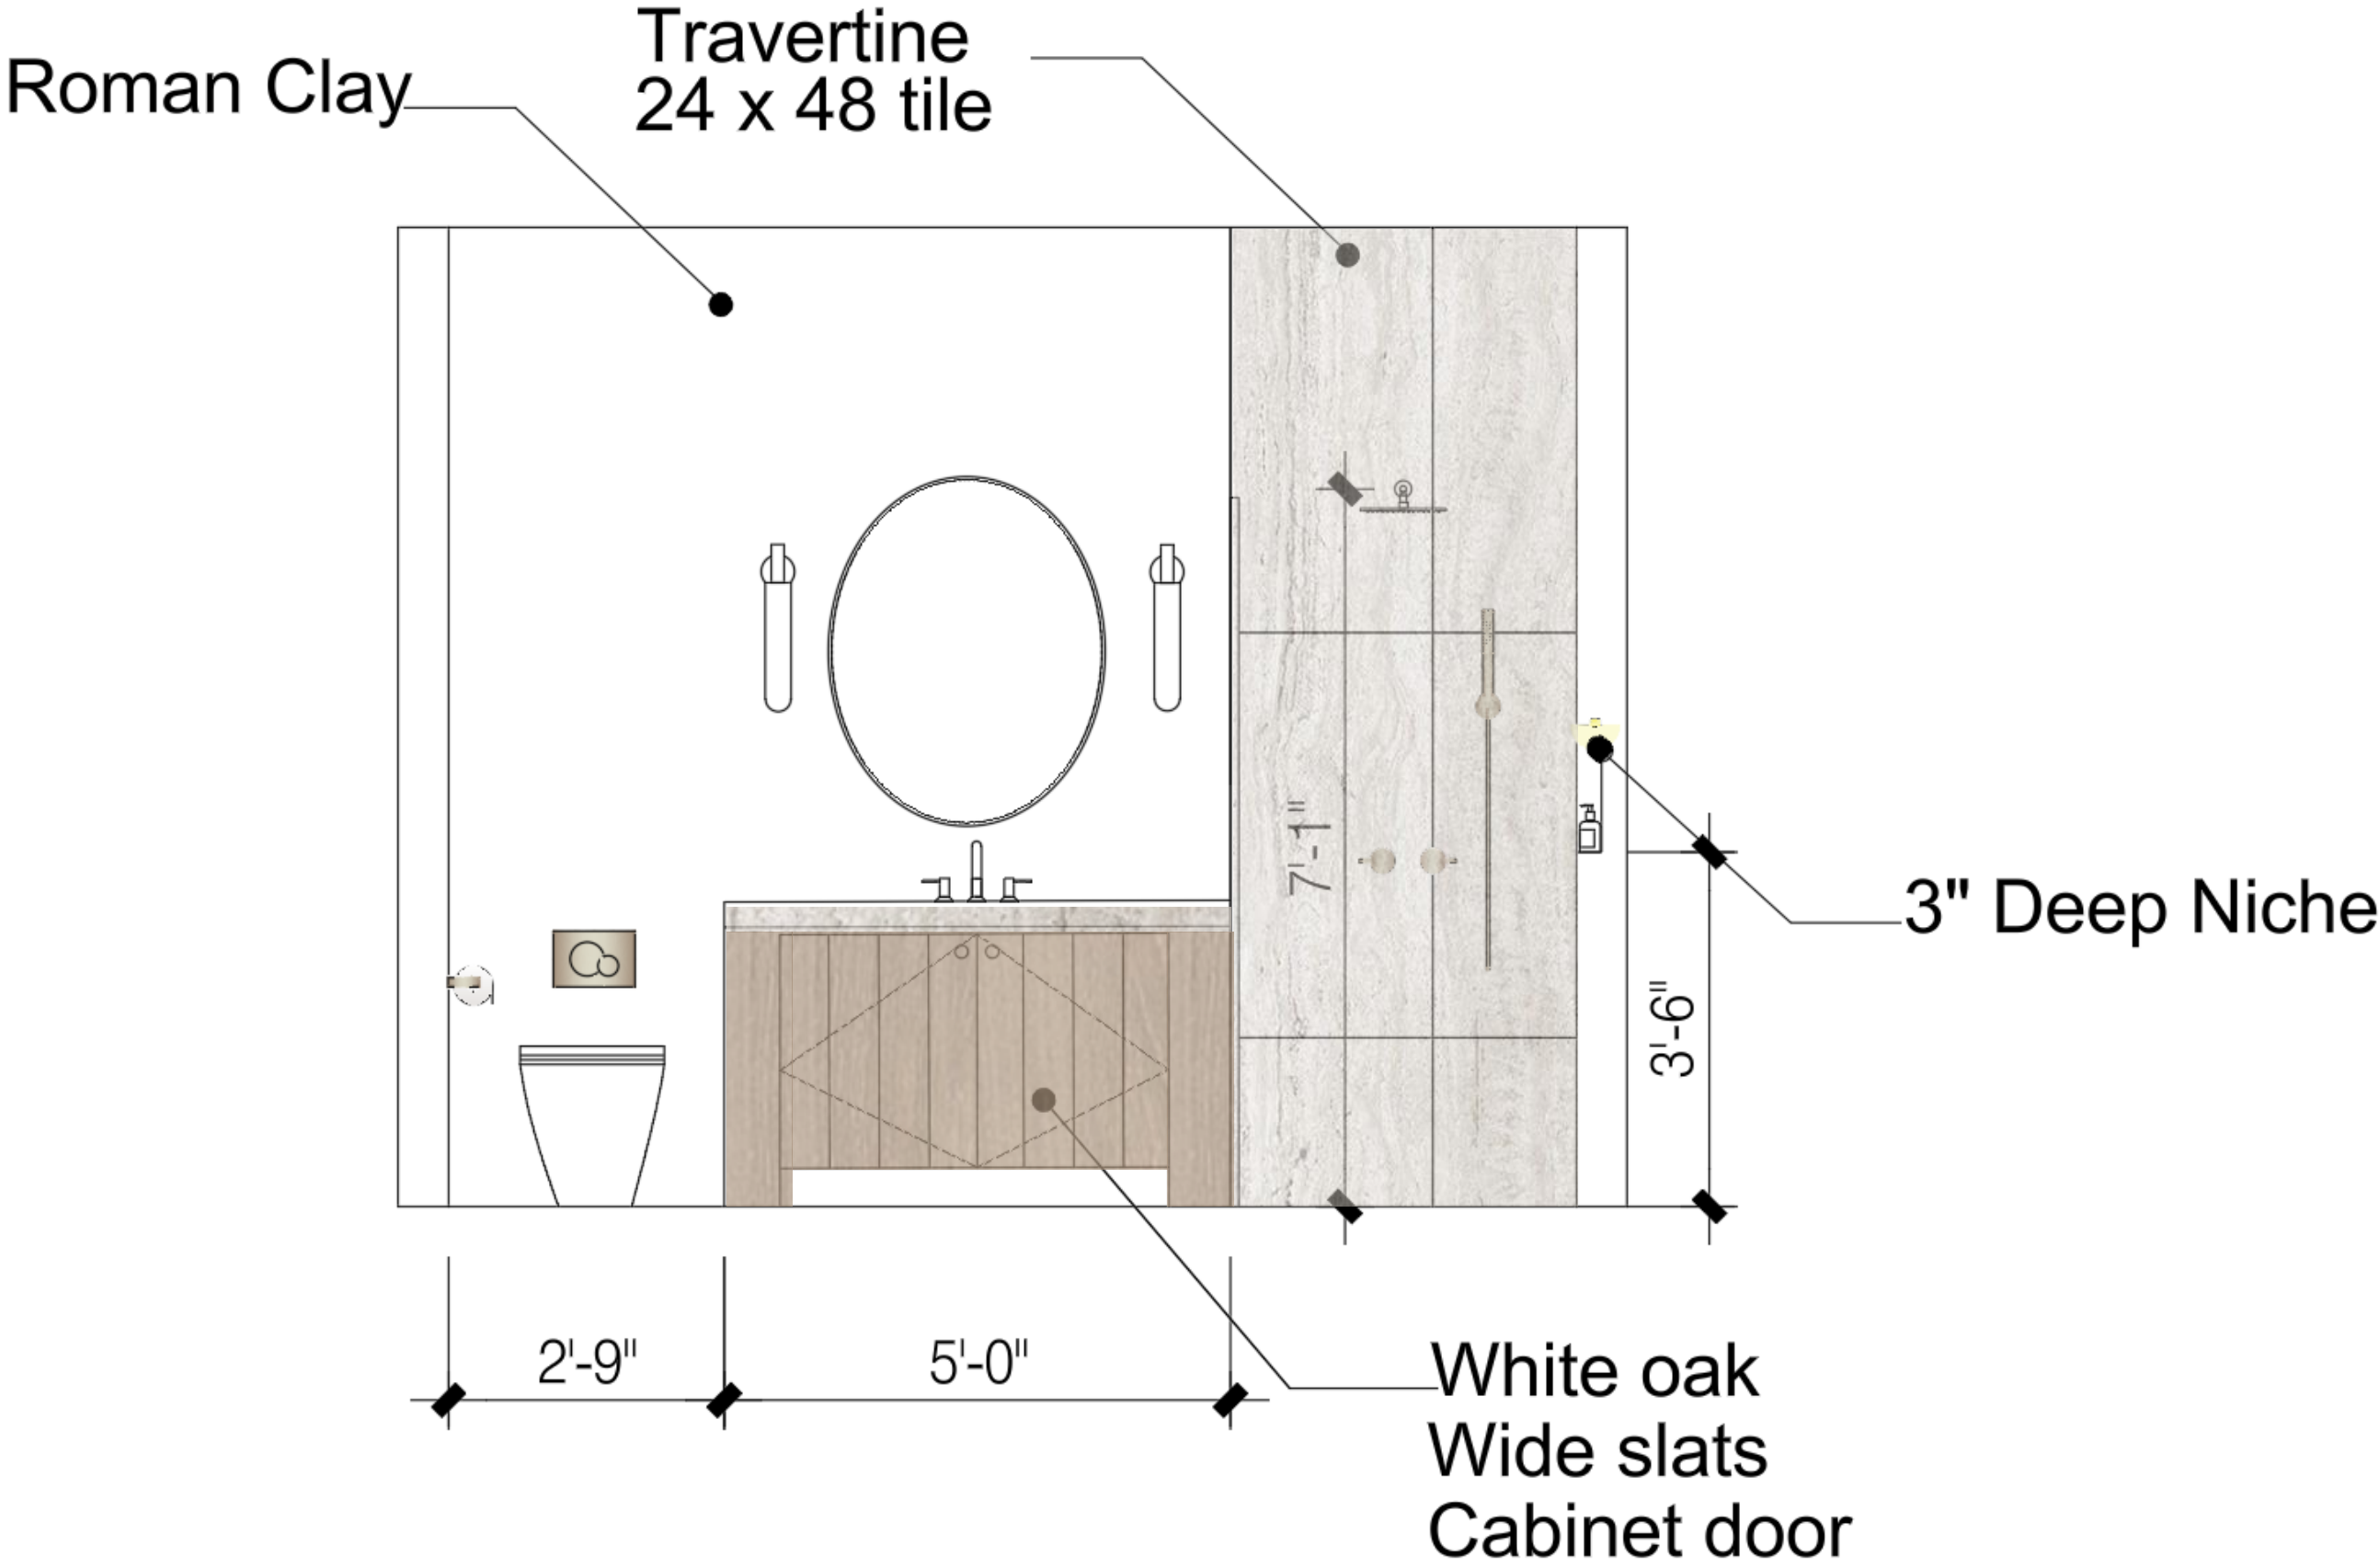

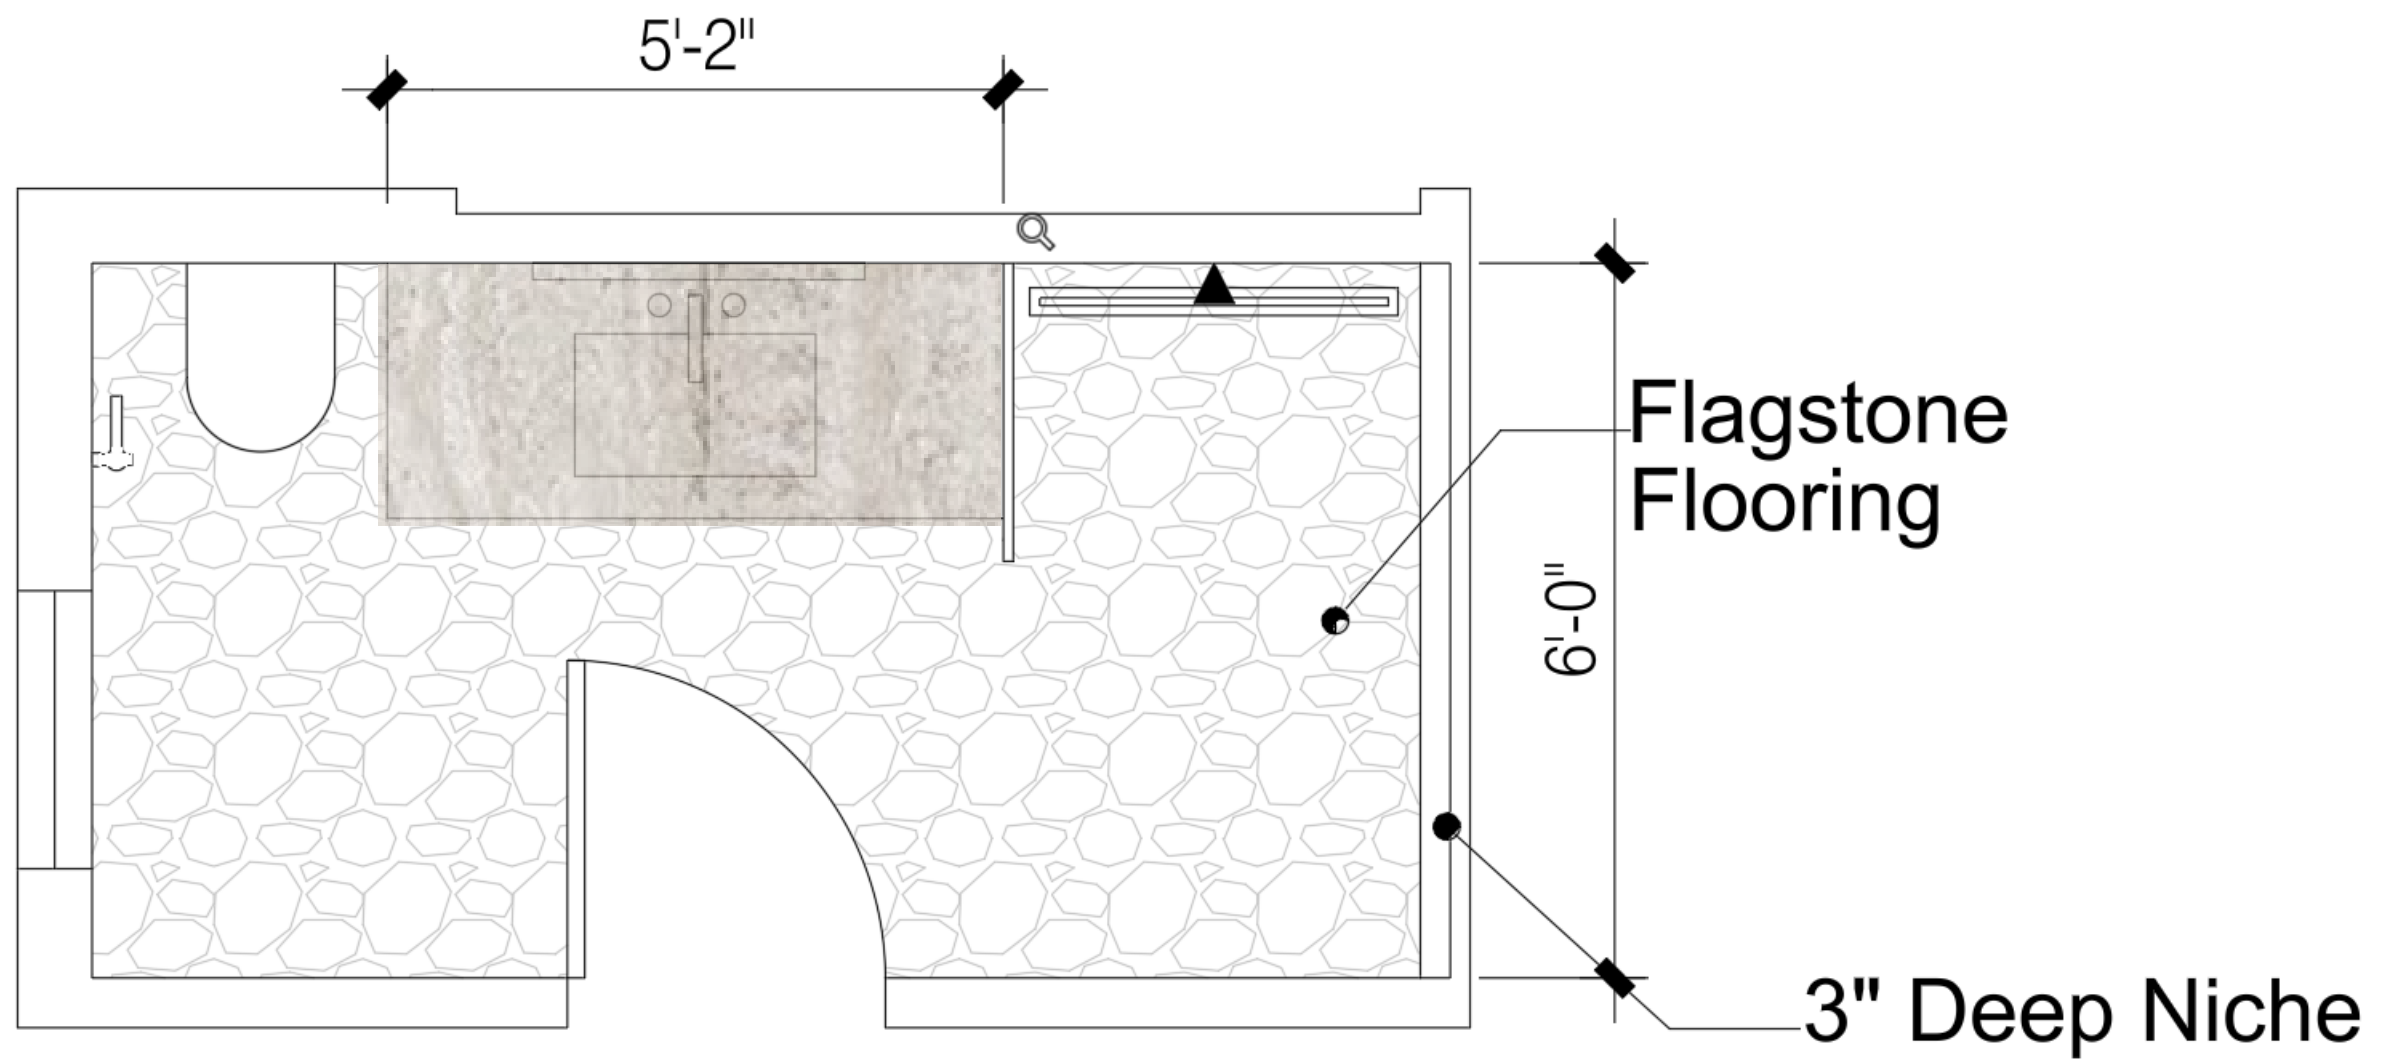



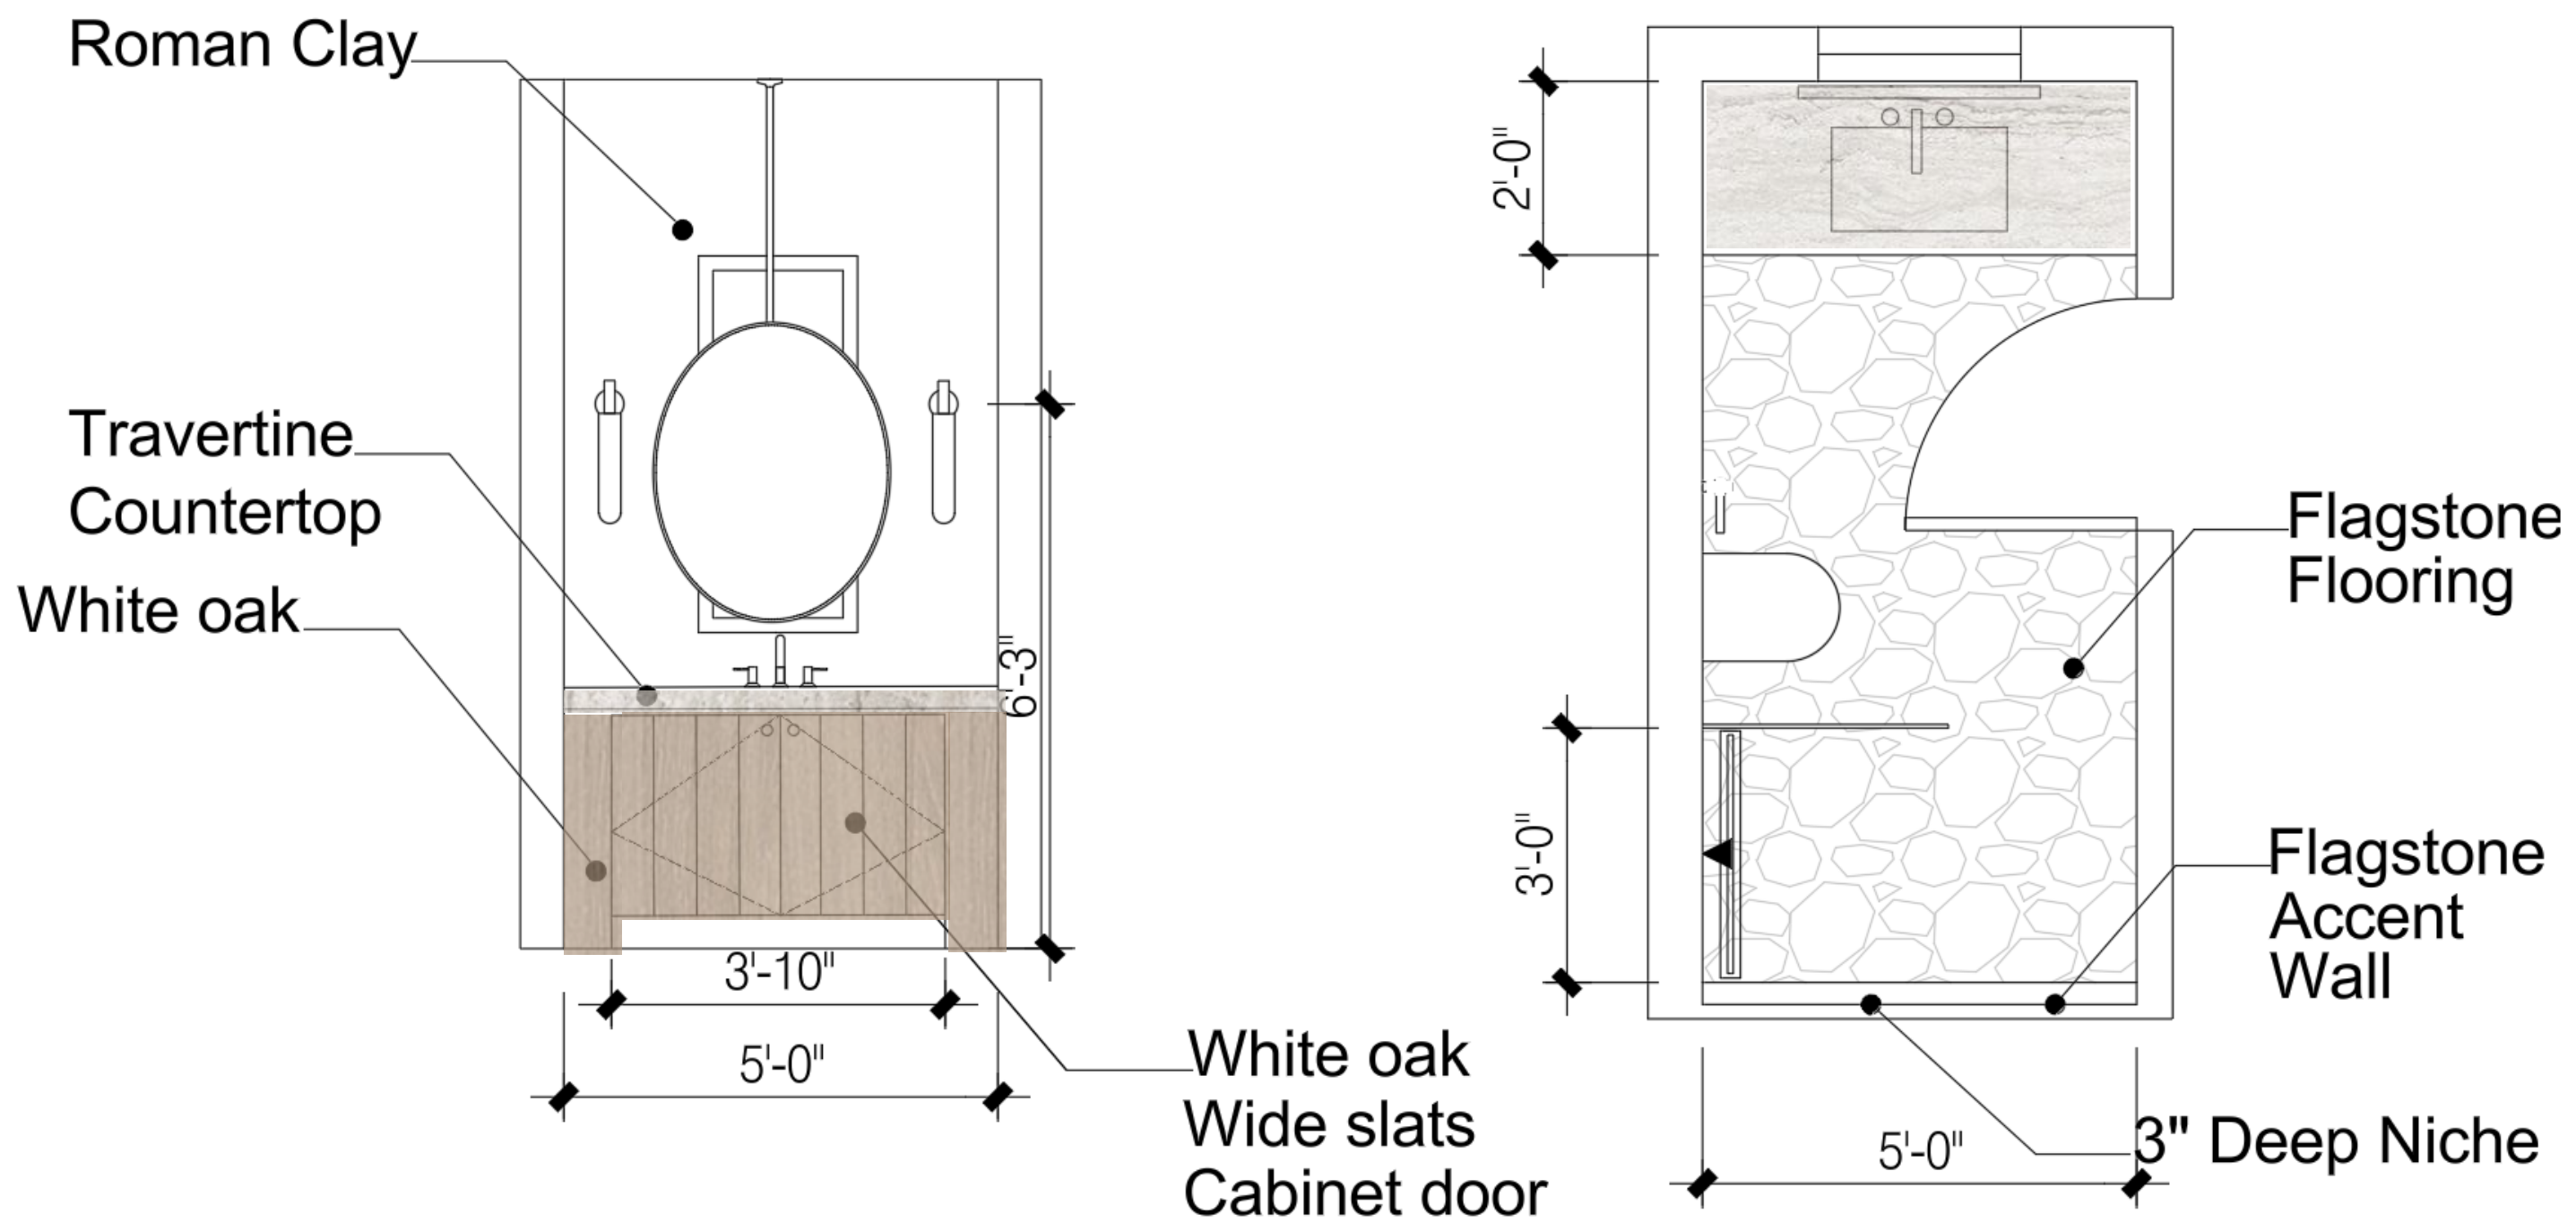



3132 GLENDON AVE.


CLIENT:
SAN INVESTMENT 10.LLC


E-MAIL:
3132glendon@gmail.com

INTERIOR DESIGNER:
SADR DESIGN
Naz@sadr-design.com

SHEET TITLE:

1ST FLOOR
PLAN

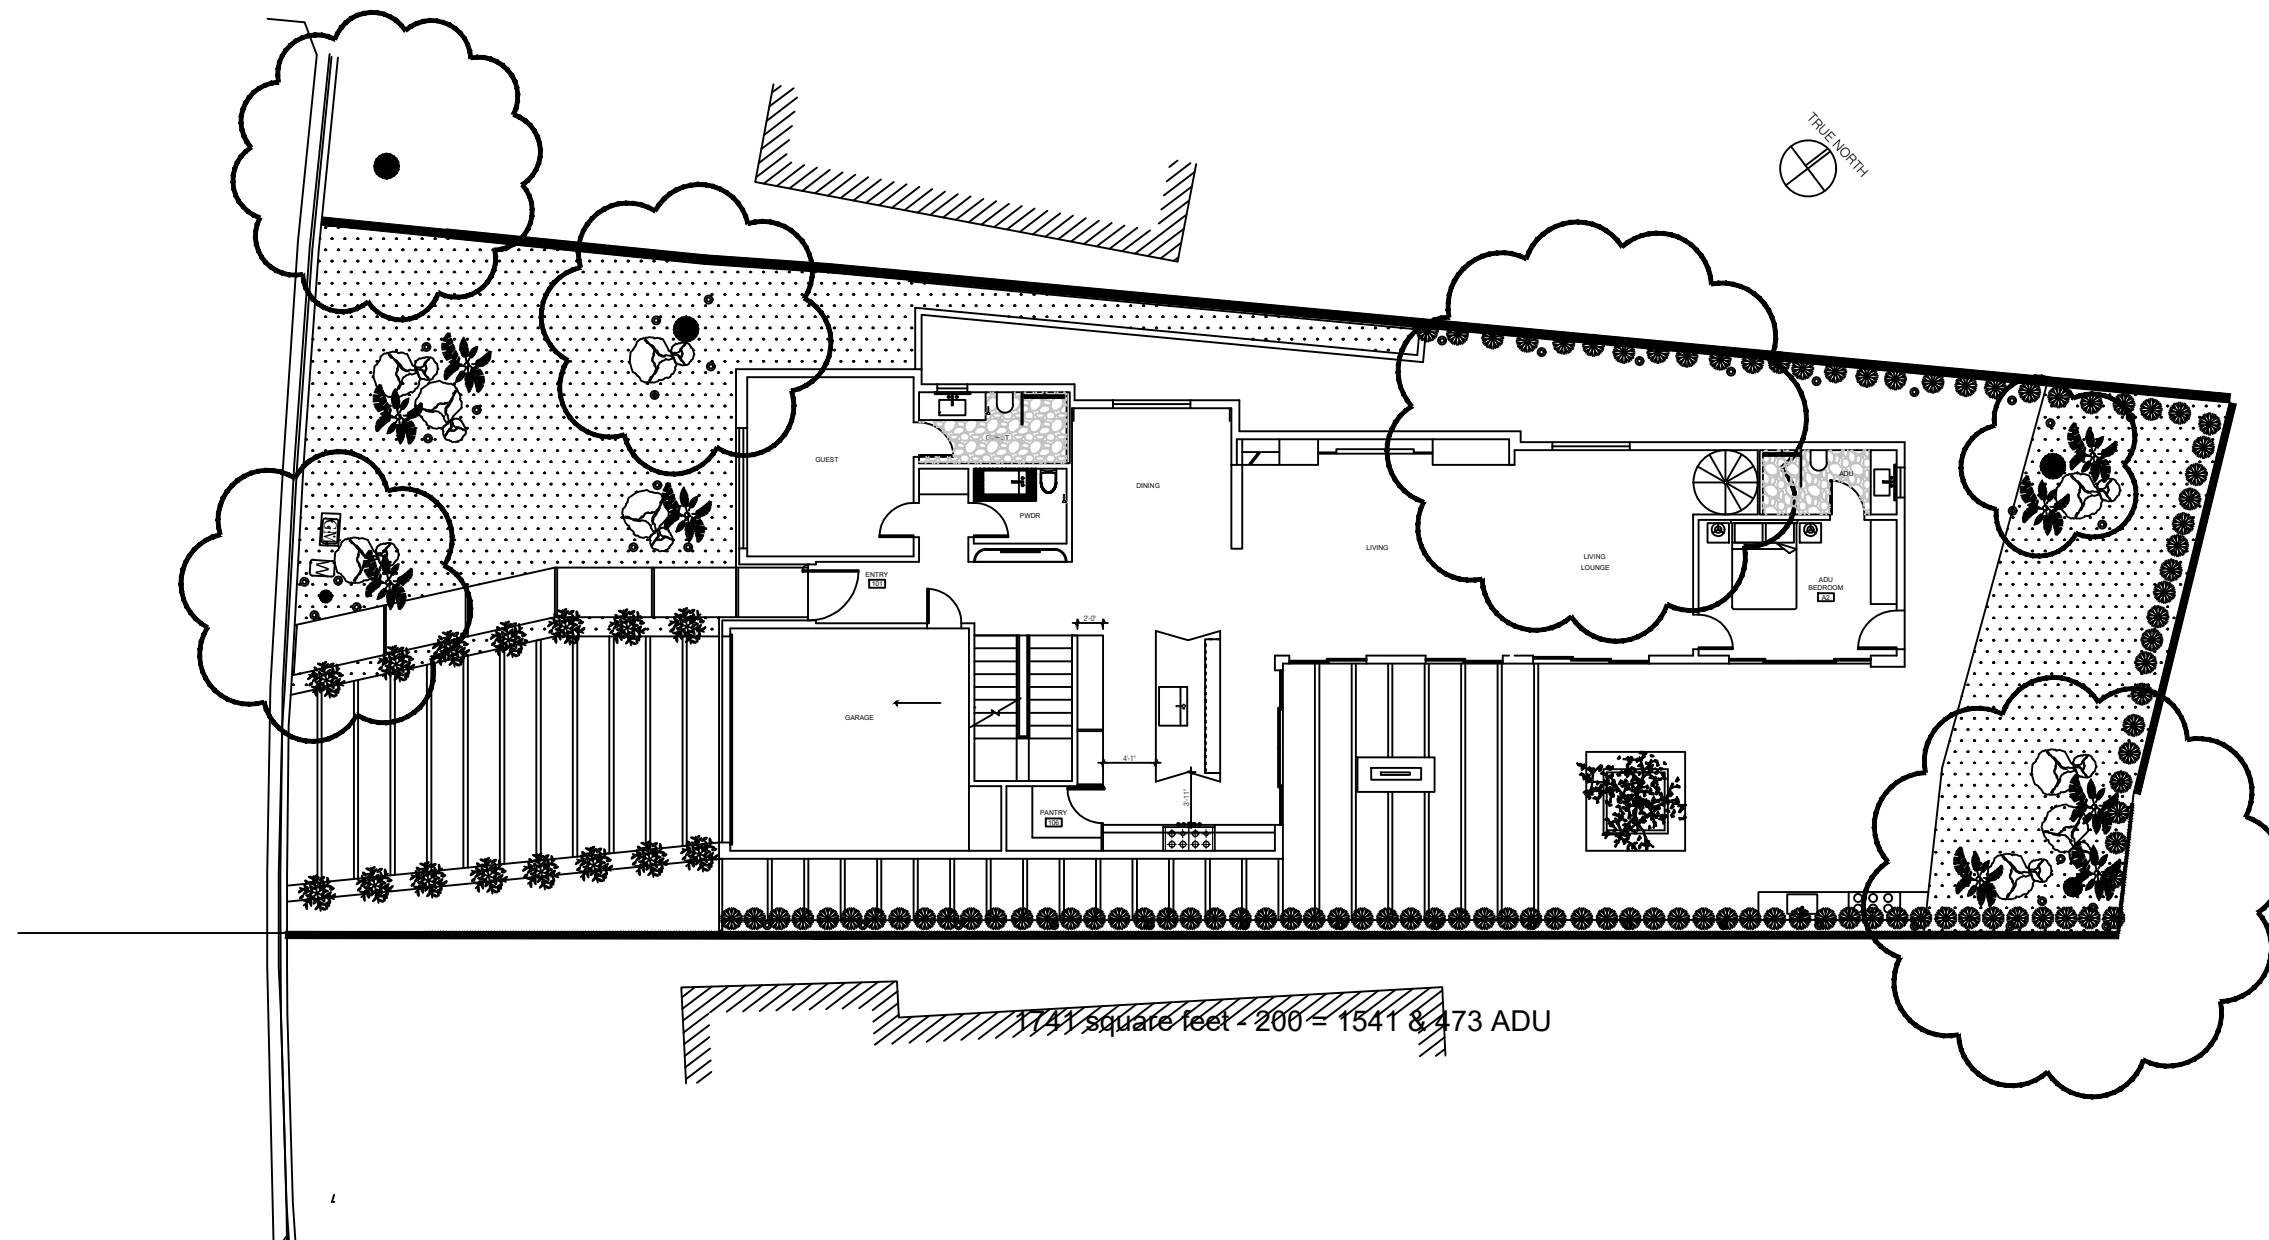

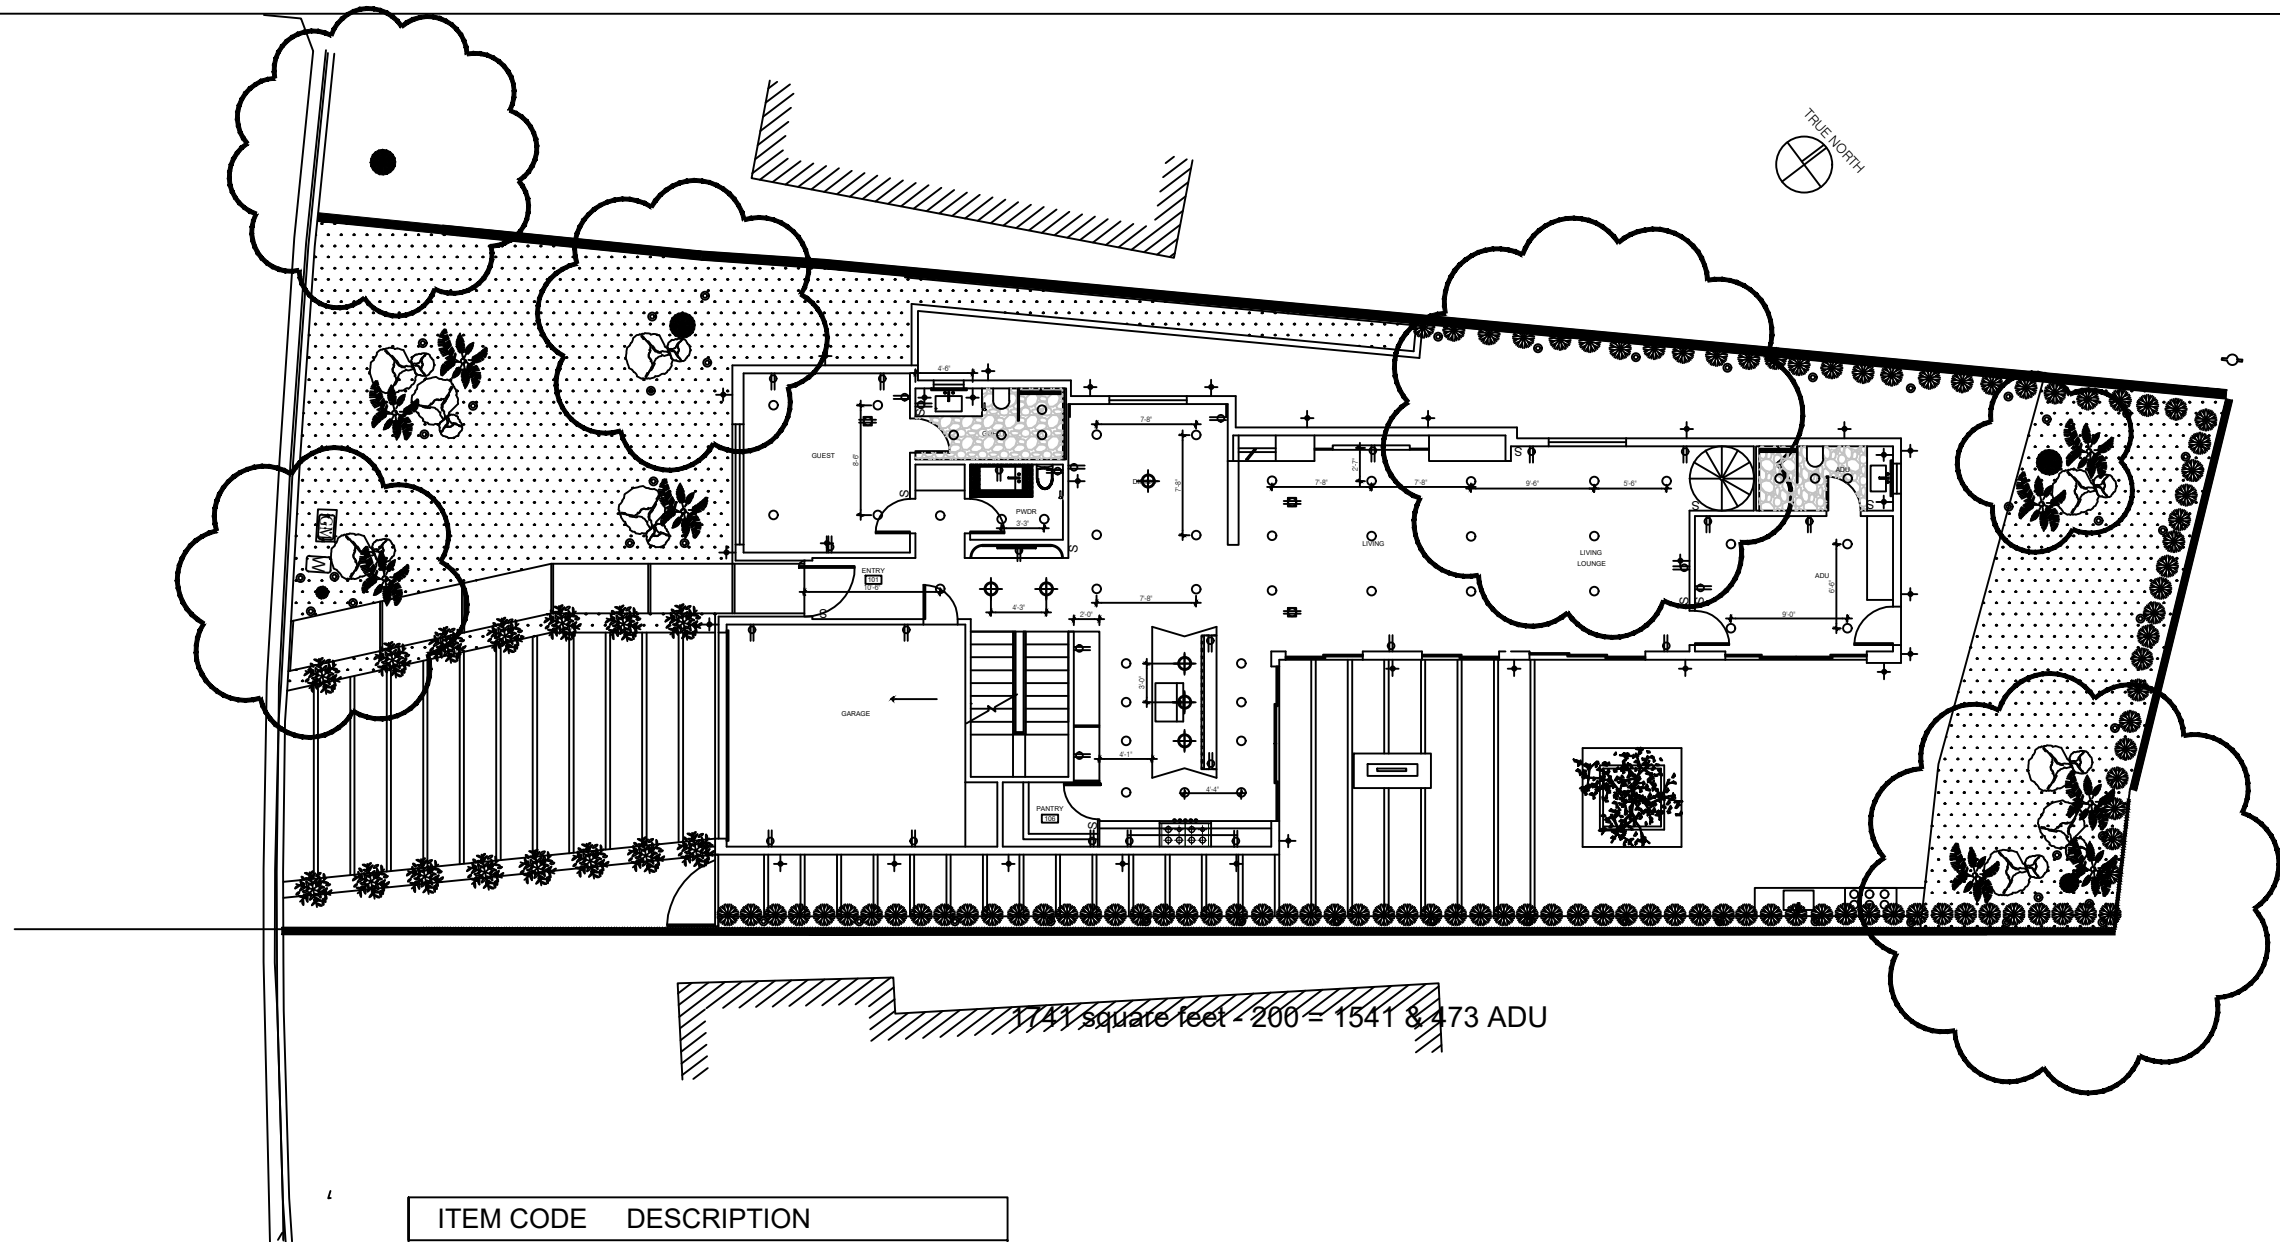

ITEM CODE	DESCRIPTION
	DUPLEX OUTLET
	PENDANT
	SCONCE
	RECESSED LIGHTING
	DUPLEX FLOOR OUTLET
	SWITCH
	STEP WALL LIGHT
	UPWARD SPOTLIGHT
	LED STRIP LIGHT



3132 GLENDON AVE.

CLIENT:
SAN INVESTMENT 10.LLC

E-MAIL:
3132glendon@gmail.com

INTERIOR DESIGNER:
SADR DESIGN
Naz@sadr-design.com

SHEET TITLE:

1ST FLOOR
LIGHTING
PLAN




3132 GLENDON AVE.

CLIENT:
SAN INVESTMENT 10.LLC

E-MAIL:
3132glendon@gmail.com

INTERIOR DESIGNER:
SADR DESIGN
Naz@sadr-design.com

SHEET TITLE:
**2ND FLOOR
PLAN**

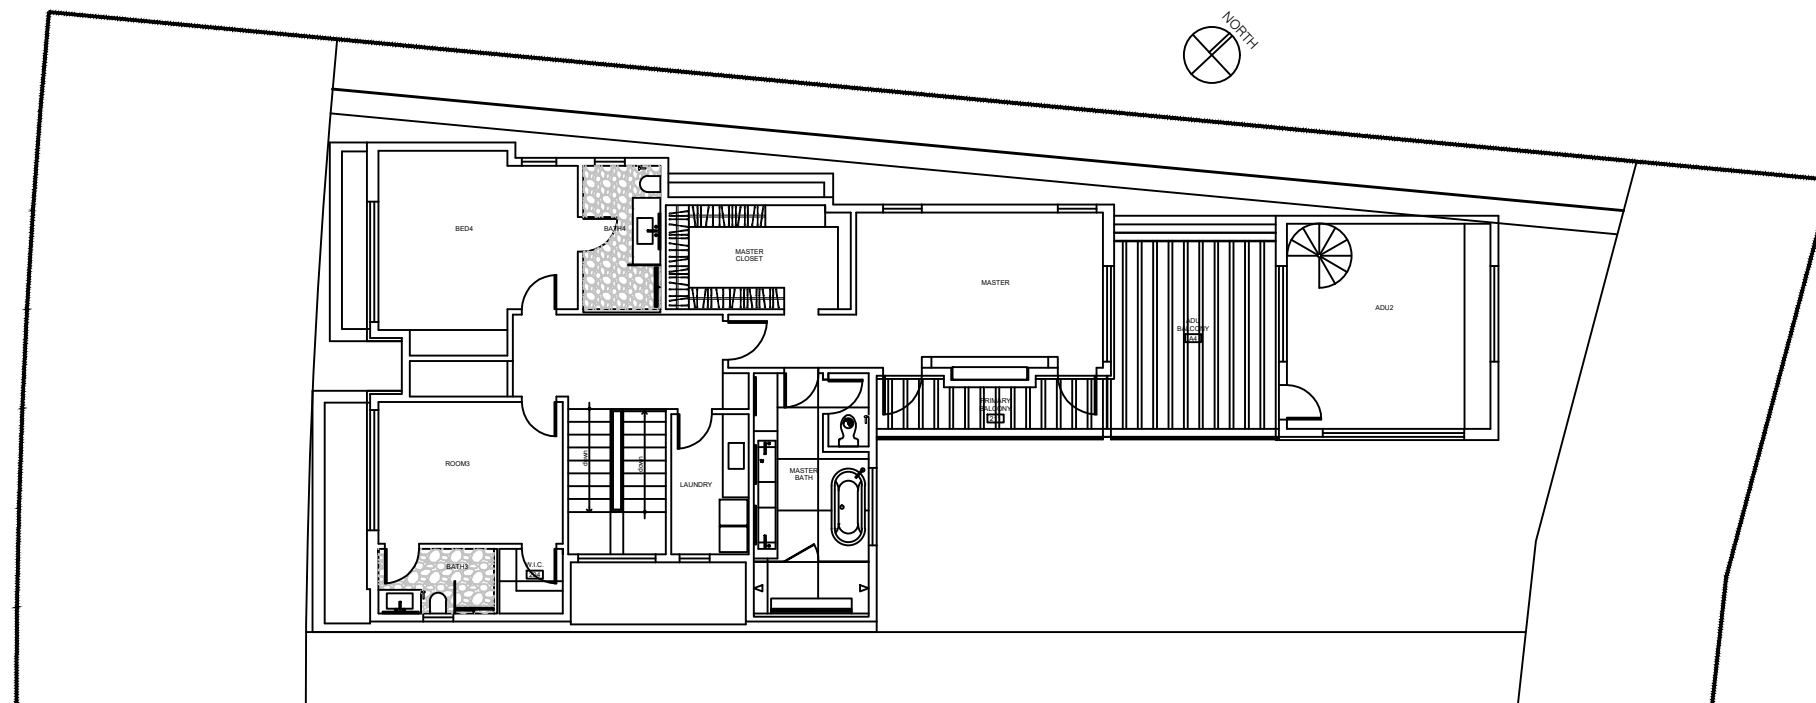



3132 GLENDON AVE.


CLIENT:
SAN INVESTMENT 10.LLC

E-MAIL:
3132glendon@gmail.com


INTERIOR DESIGNER:
SADR DESIGN
Naz@sadr-design.com

SHEET TITLE:

2ND FLOOR
LIGHTING
PLAN

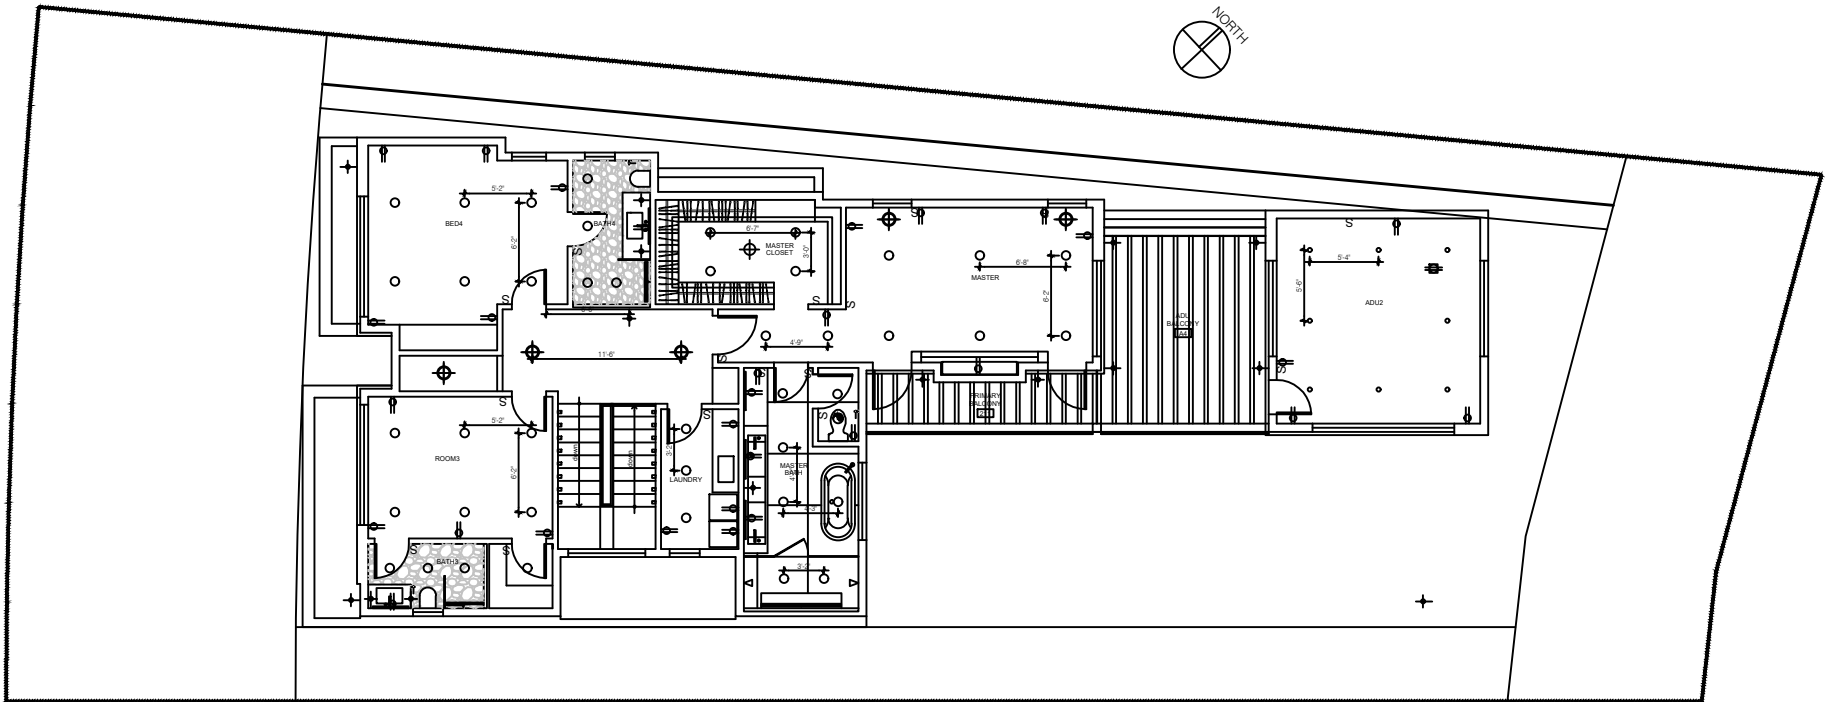

ITEM CODE	DESCRIPTION
	DUPLEX OUTLET
	PENDANT
	SCONCE
	RECESSED LIGHTING
	DUPLEX FLOOR OUTLET
	SWITCH
	STEP WALL LIGHT
	UPWARD SPOTLIGHT
	LED STRIP LIGHT

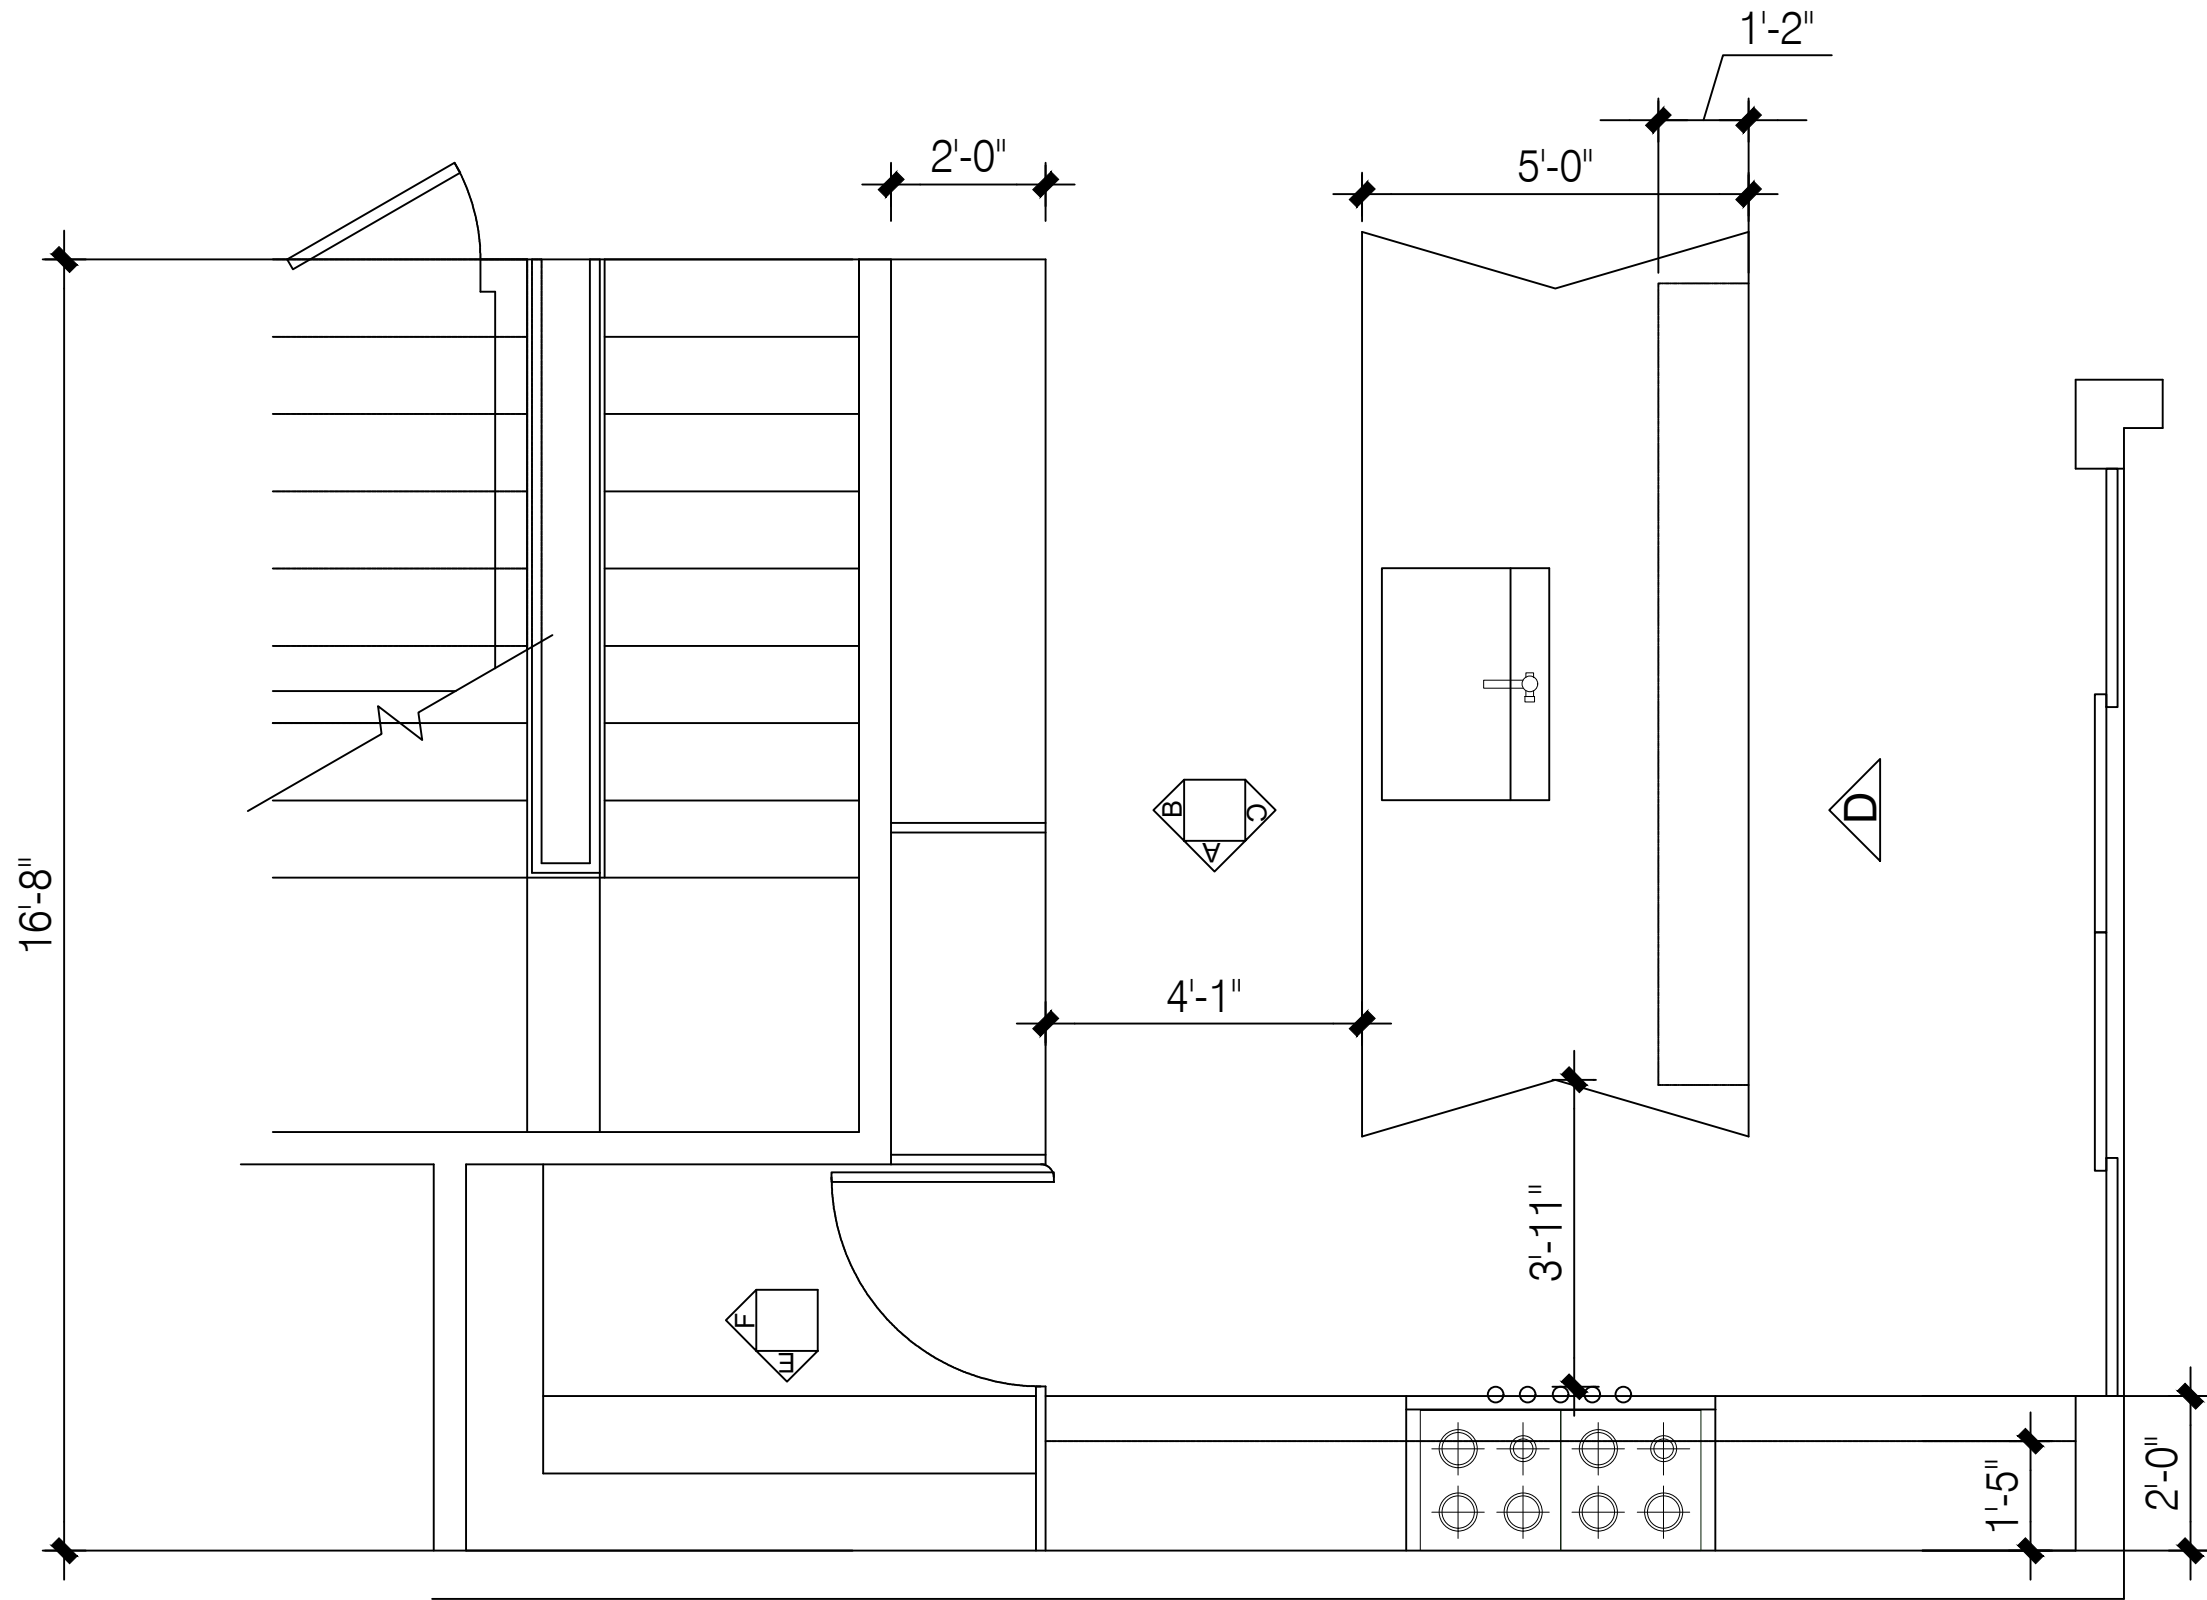

FLOOR PLAN



PROJECT:
3132 GLENDON AVE.

CLIENT:
SAN INVESTMENT 10.LLC

E-MAIL:
3132glendon@gmail.com

INTERIOR DESIGNER:
SADR DESIGN
Naz@sadr-design.com

SHEET TITLE:
KITCHEN




3132 GLENDON AVE.

CLIENT:
SAN INVESTMENT 10.LLC

E-MAIL:
3132glendon@gmail.com

INTERIOR DESIGNER:
SADR DESIGN
Naz@sadr-design.com

SHEET TITLE:
KITCHEN

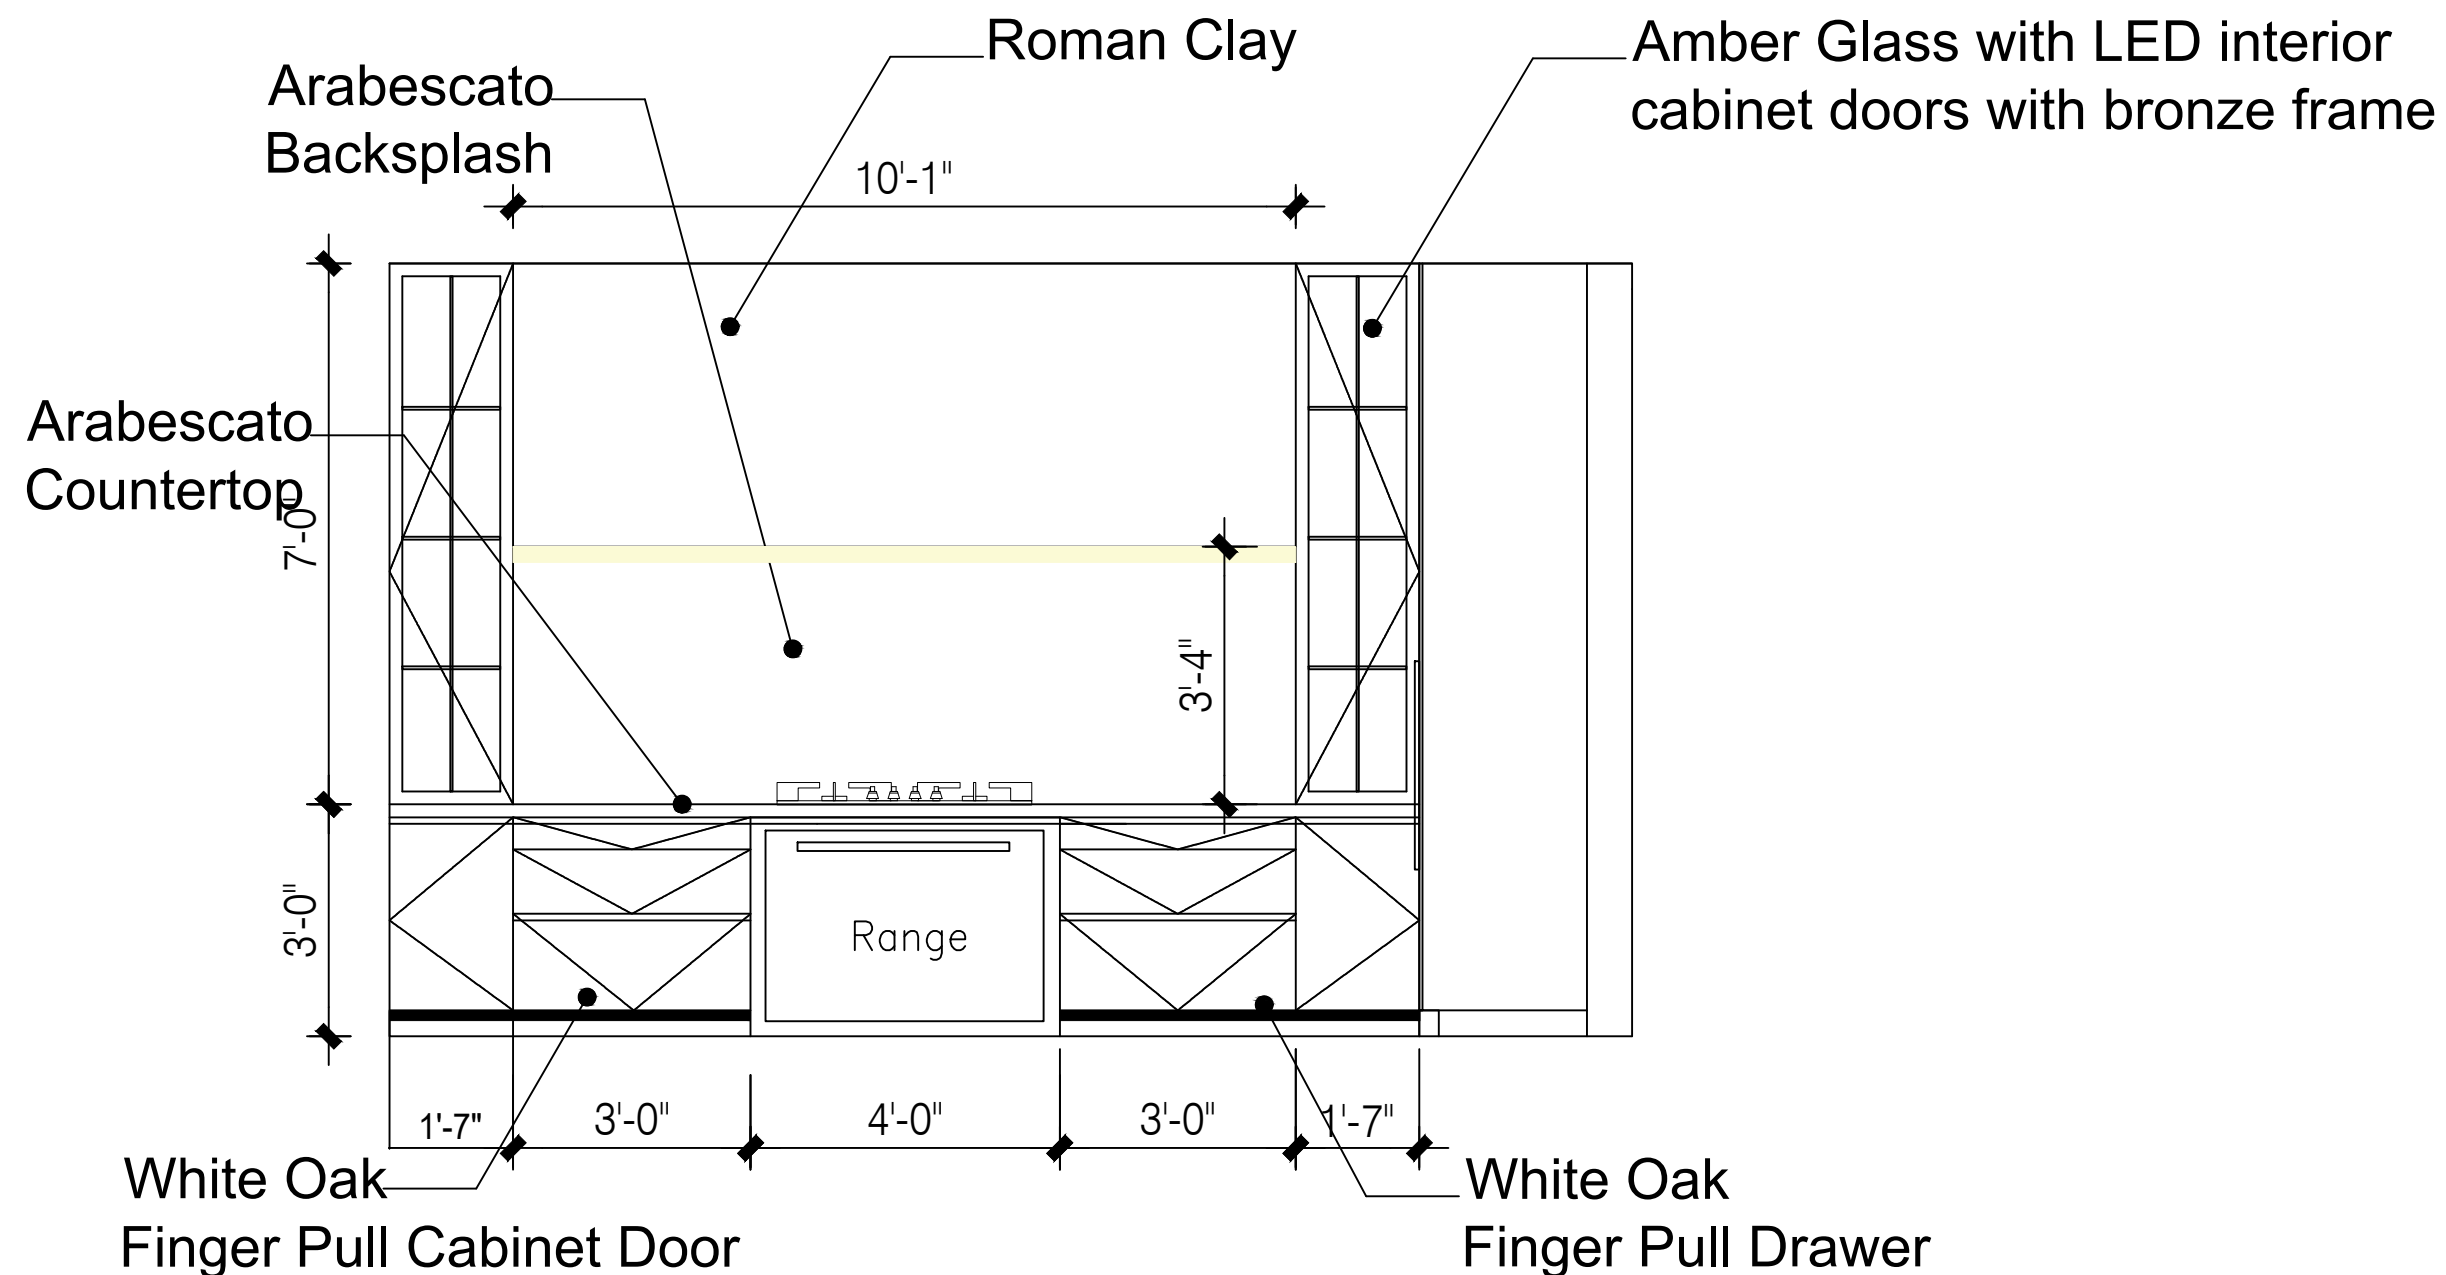

ELEVATION A



3132 GLENDON AVE.


CLIENT:
SAN INVESTMENT 10.LLC

E-MAIL:
3132glendon@gmail.com

INTERIOR DESIGNER:
SADR DESIGN
Naz@sadr-design.com

SHEET TITLE:

KITCHEN

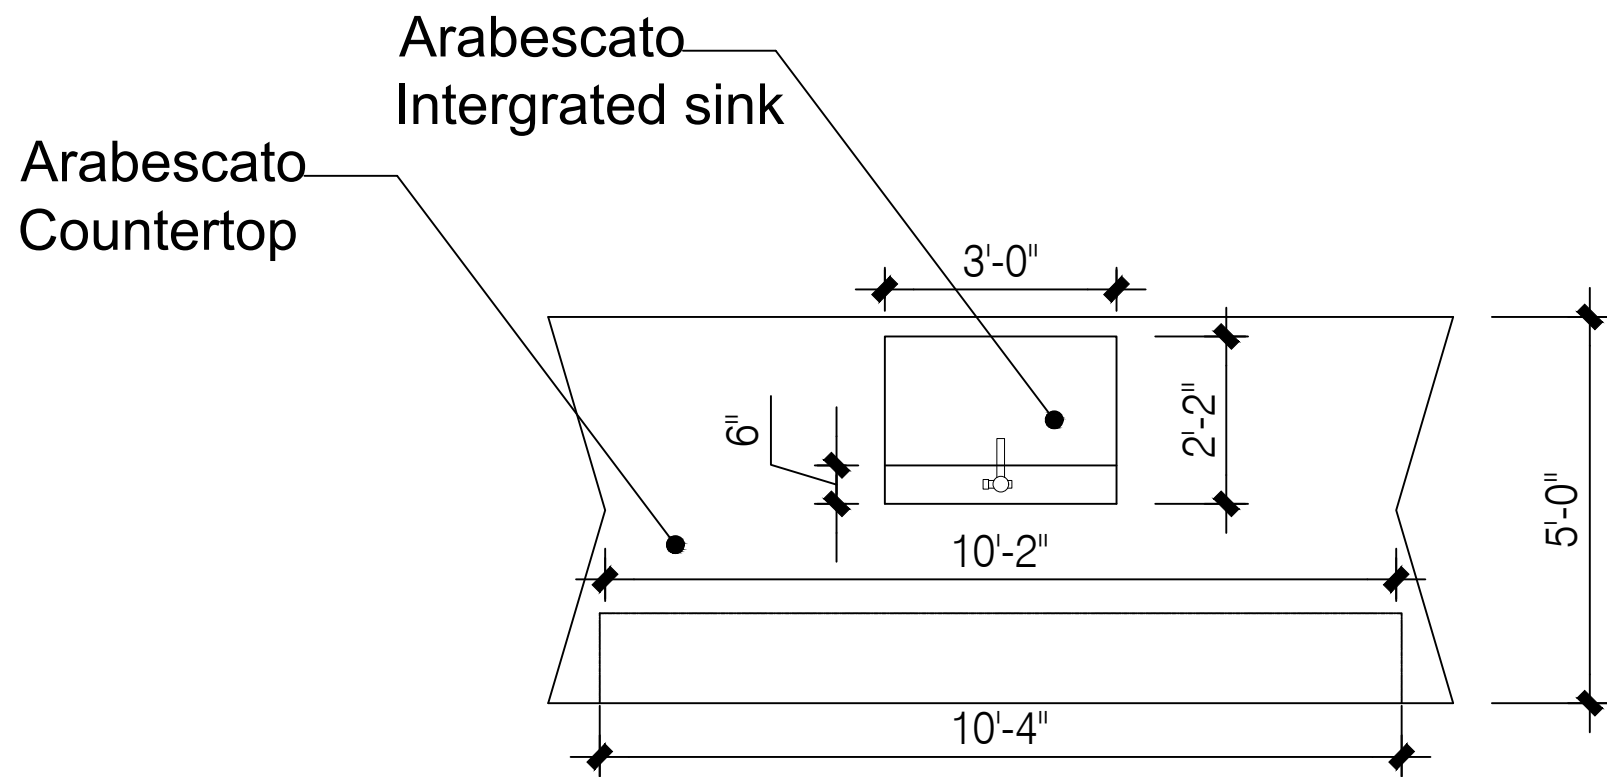

ISLAND PLAN



3132 GLENDON AVE.

CLIENT:
SAN INVESTMENT 10.LLC

E-MAIL:
3132glendon@gmail.com


INTERIOR DESIGNER:
SADR DESIGN
Naz@sadr-design.com

SHEET TITLE:

KITCHEN

Arabescato
Countertop

White Oak
Finger Pull Cabinet Door

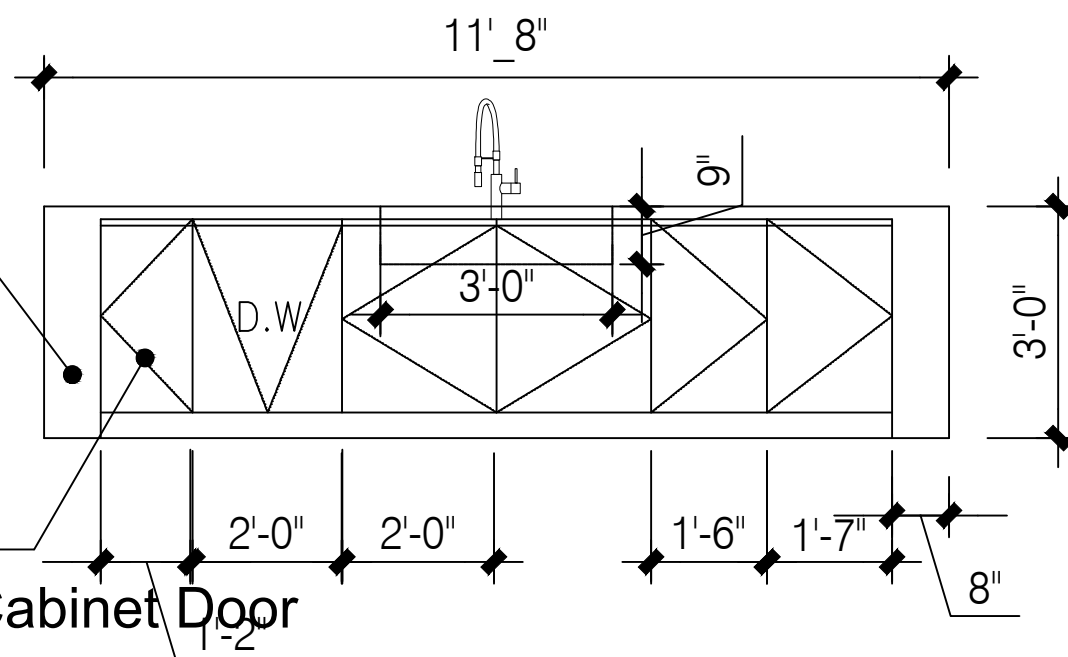

ELEVATION C



3132 GLENDON AVE.


CLIENT:
SAN INVESTMENT 10.LLC

E-MAIL:
3132glendon@gmail.com

INTERIOR DESIGNER:
SADR DESIGN
Naz@sadr-design.com

SHEET TITLE:

KITCHEN

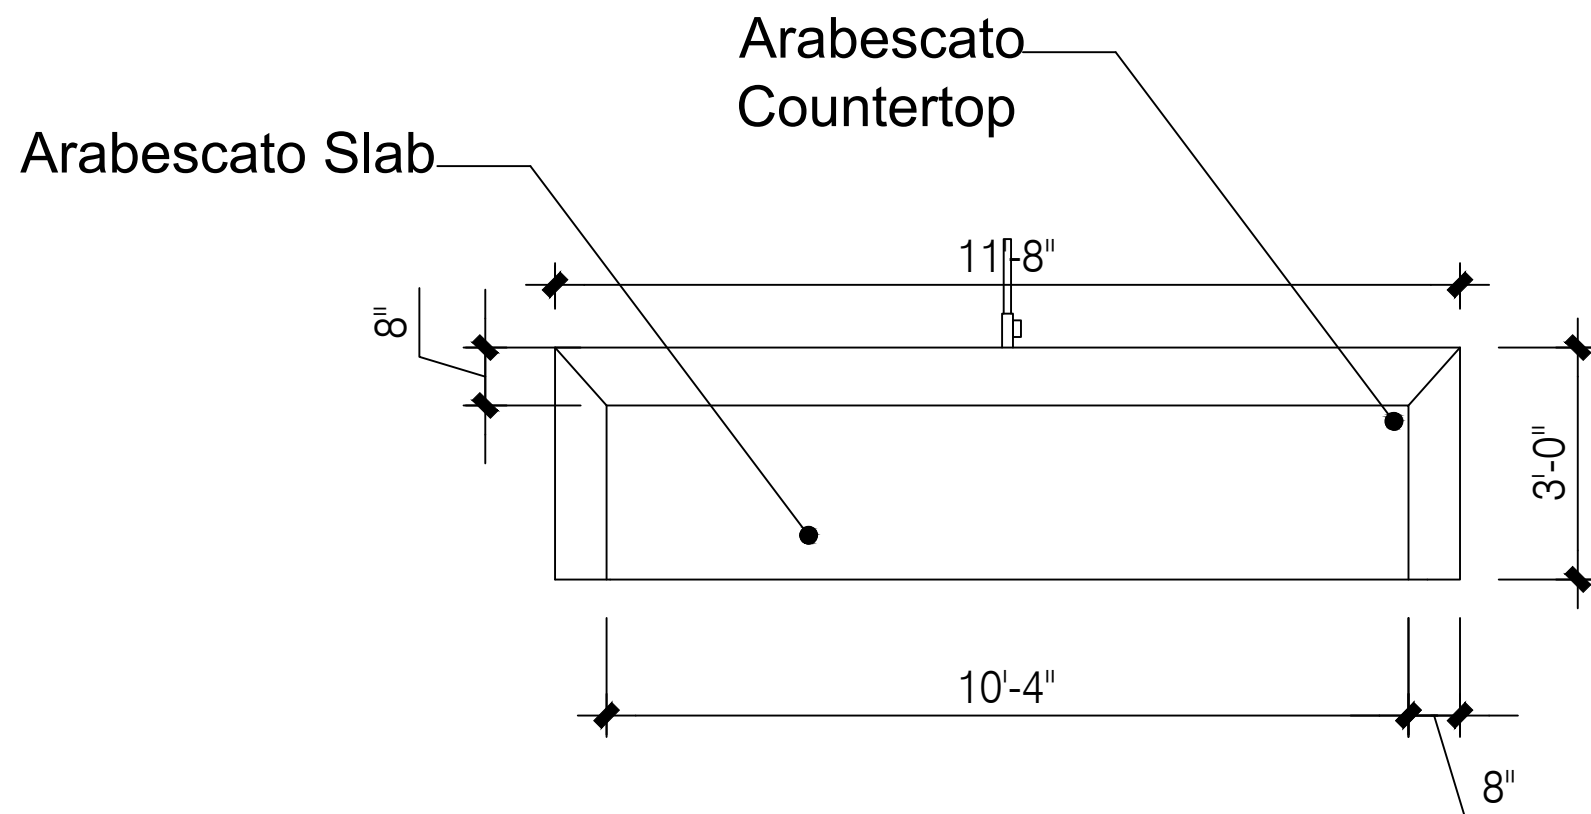

ELEVATION D



3132 GLENDON AVE.


CLIENT:
SAN INVESTMENT 10.LLC

E-MAIL:
3132glendon@gmail.com


INTERIOR DESIGNER:
SADR DESIGN
Naz@sadr-design.com

SHEET TITLE:

KITCHEN

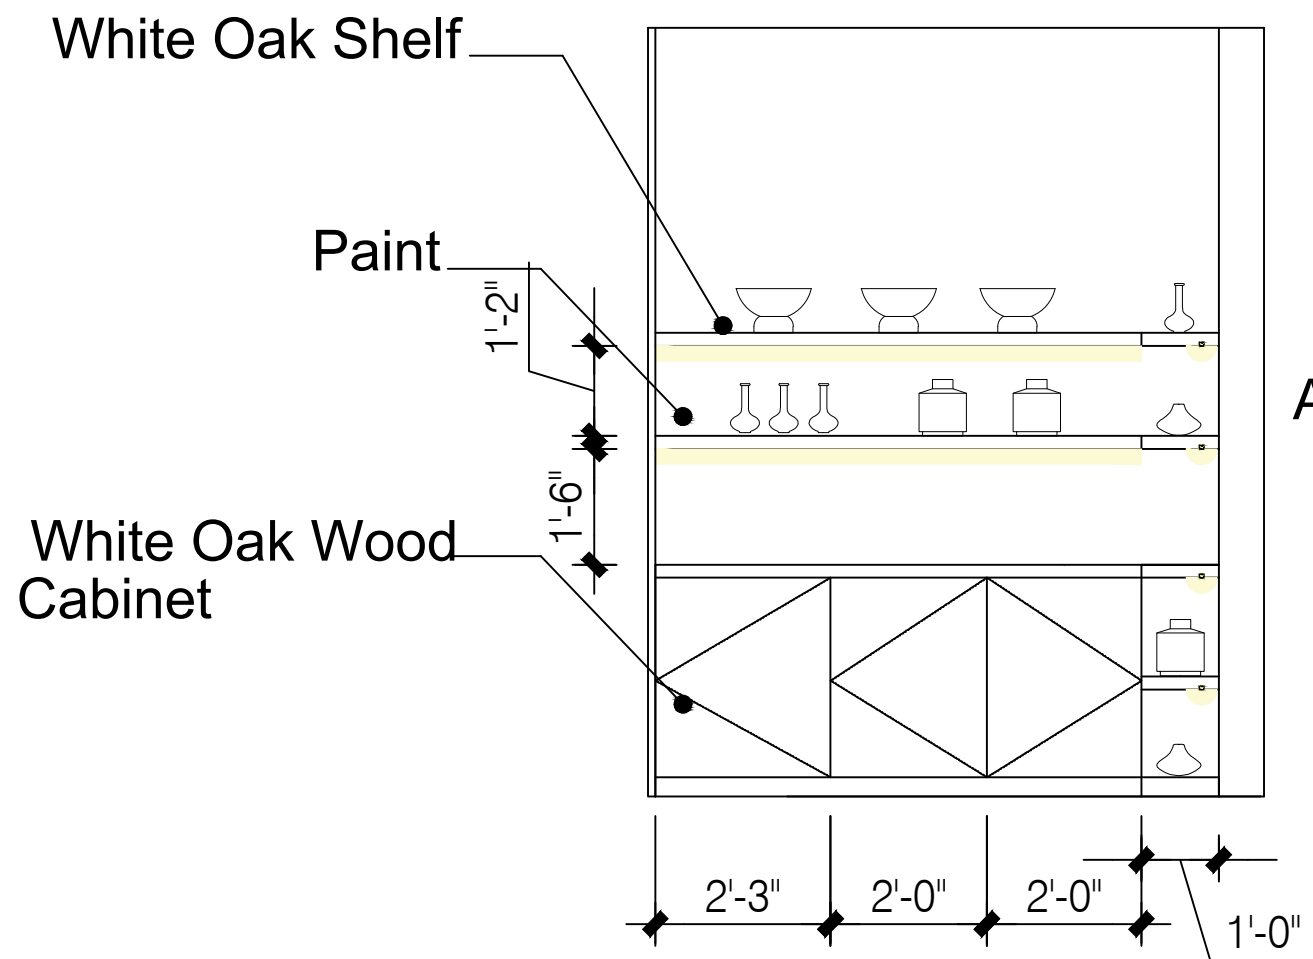

ELEVATION E

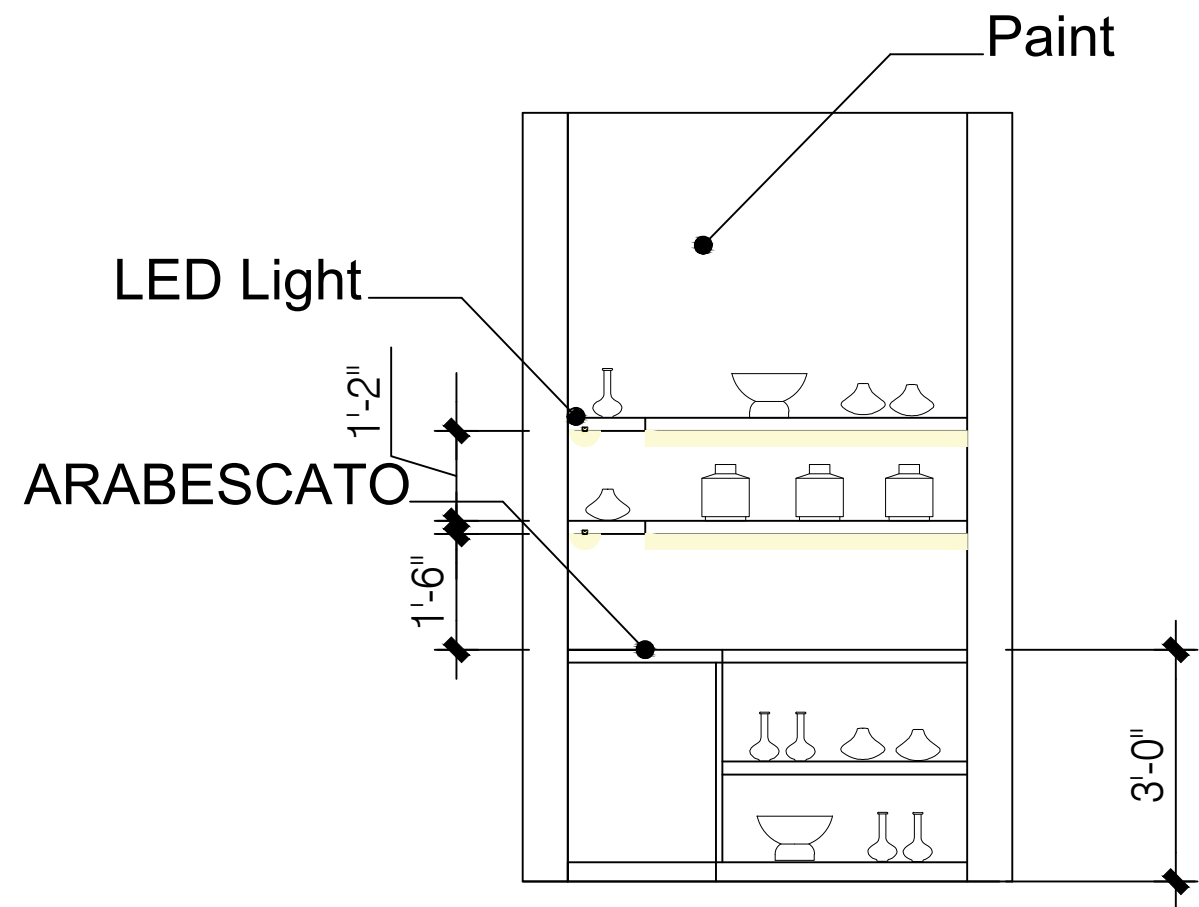

ELEVATION F



3132 GLENDON AVE.


CLIENT:
SAN INVESTMENT 10.LLC

E-MAIL:
3132glendon@gmail.com

INTERIOR DESIGNER:
SADR DESIGN
Naz@sadr-design.com

SHEET TITLE:

LIVINGROOM
FIREPLACE

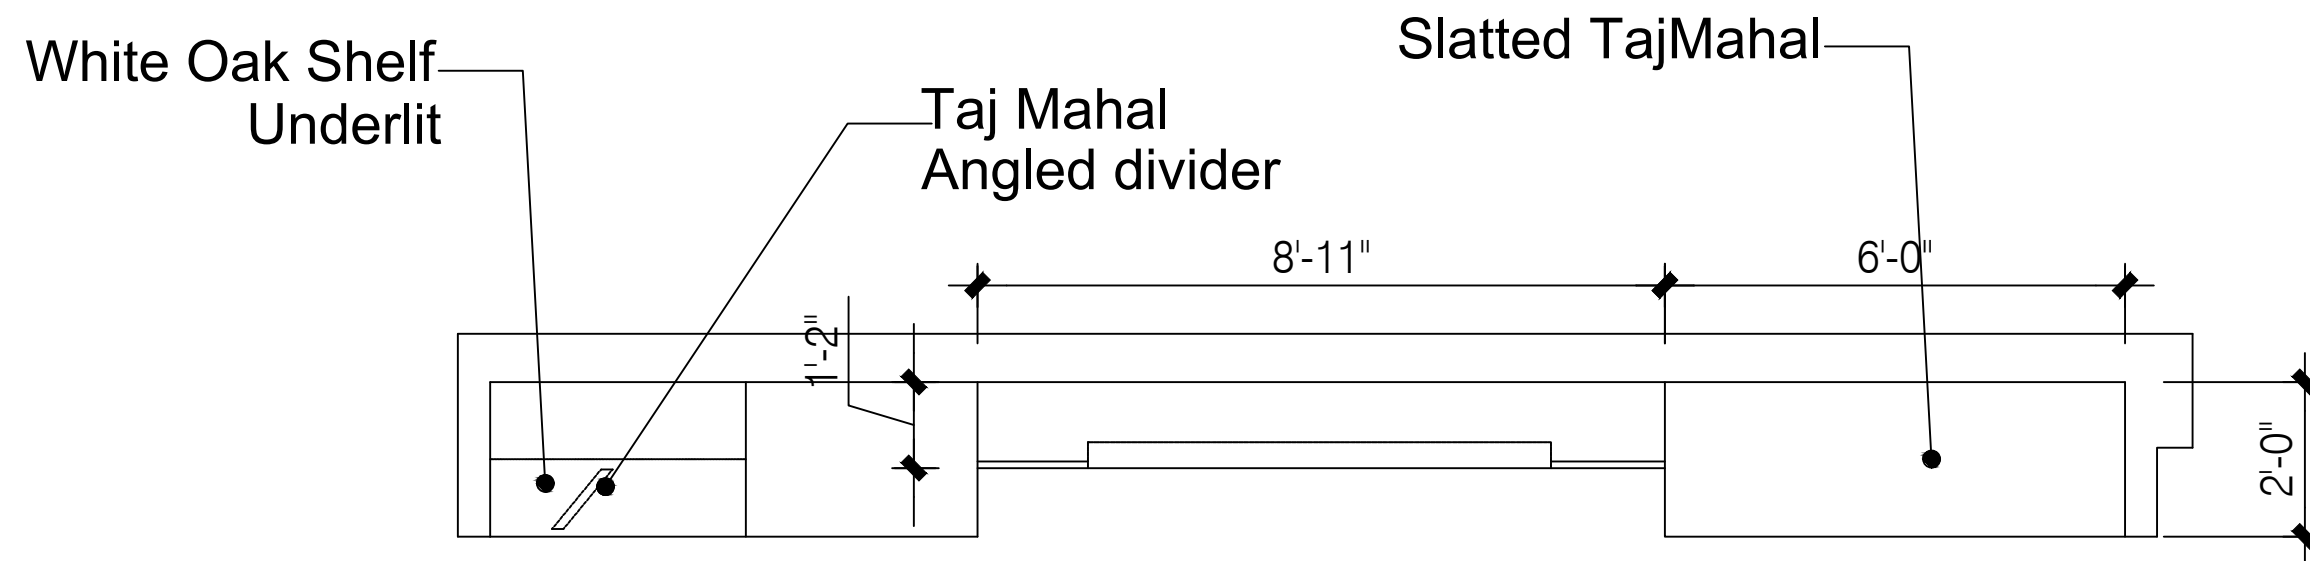

FLOOR PLAN



3132 GLENDON AVE.


CLIENT:
SAN INVESTMENT 10.LLC

E-MAIL:
3132glendon@gmail.com

INTERIOR DESIGNER:
SADR DESIGN
Naz@sadr-design.com

SHEET TITLE:

LIVINGROOM
FIREPLACE

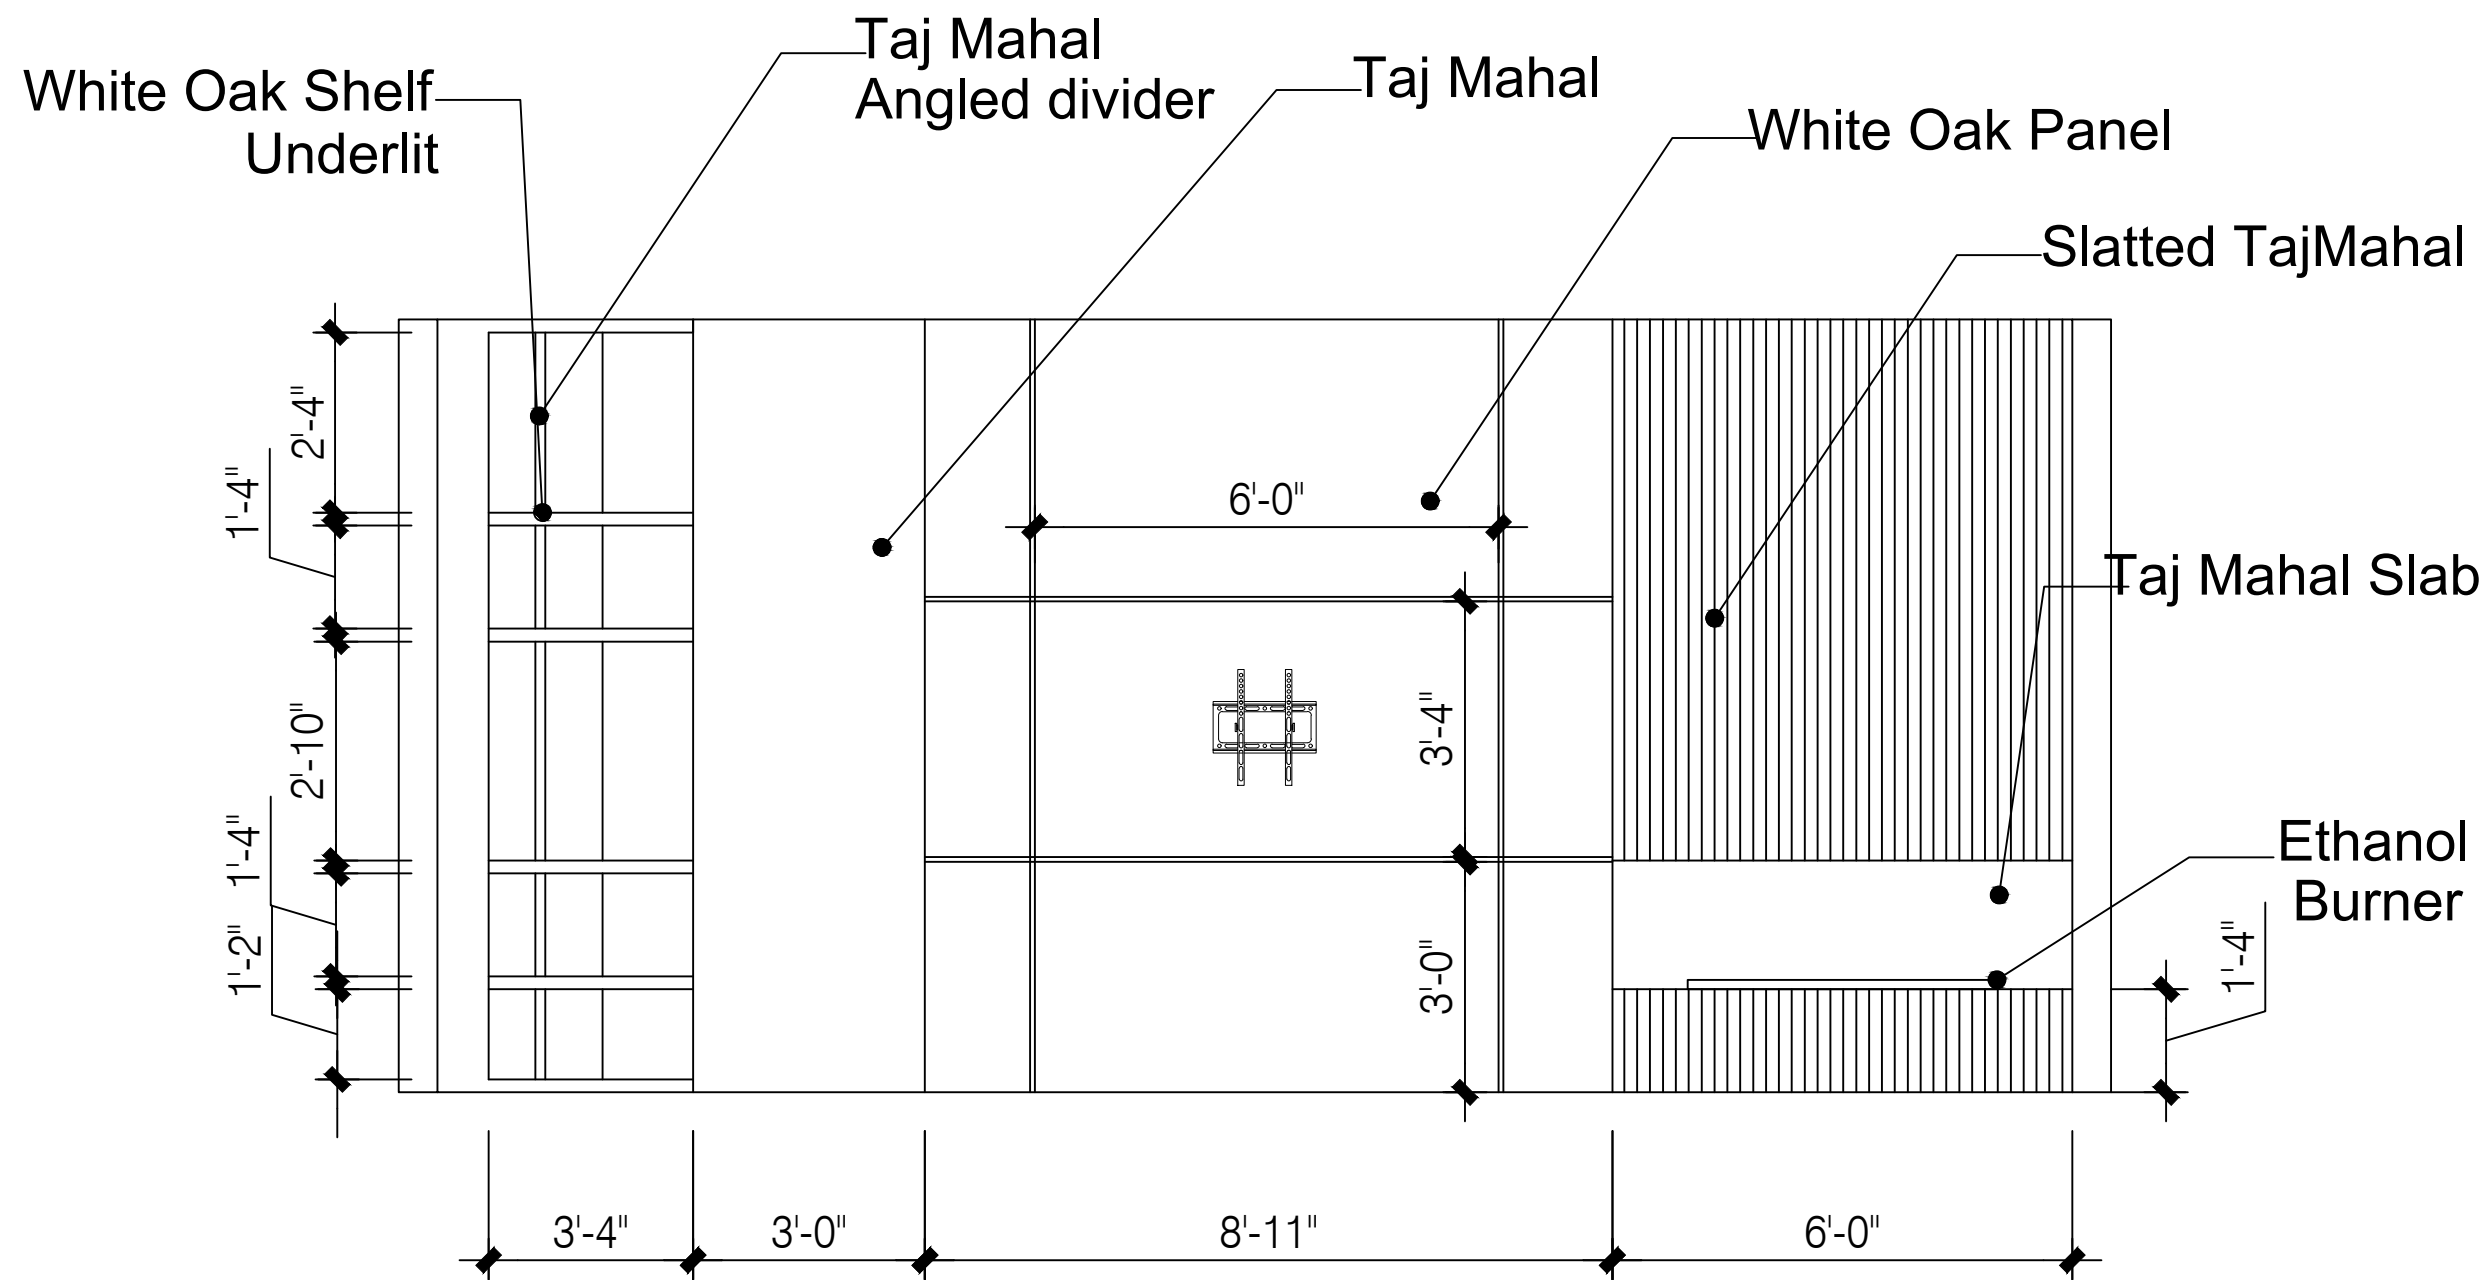




3132 GLENDON AVE.


CLIENT:
SAN INVESTMENT 10.LLC

E-MAIL:
3132glendon@gmail.com

INTERIOR DESIGNER:
SADR DESIGN
Naz@sadr-design.com

SHEET TITLE:
**DINING ROOM
DIVIDER
SHELVING**

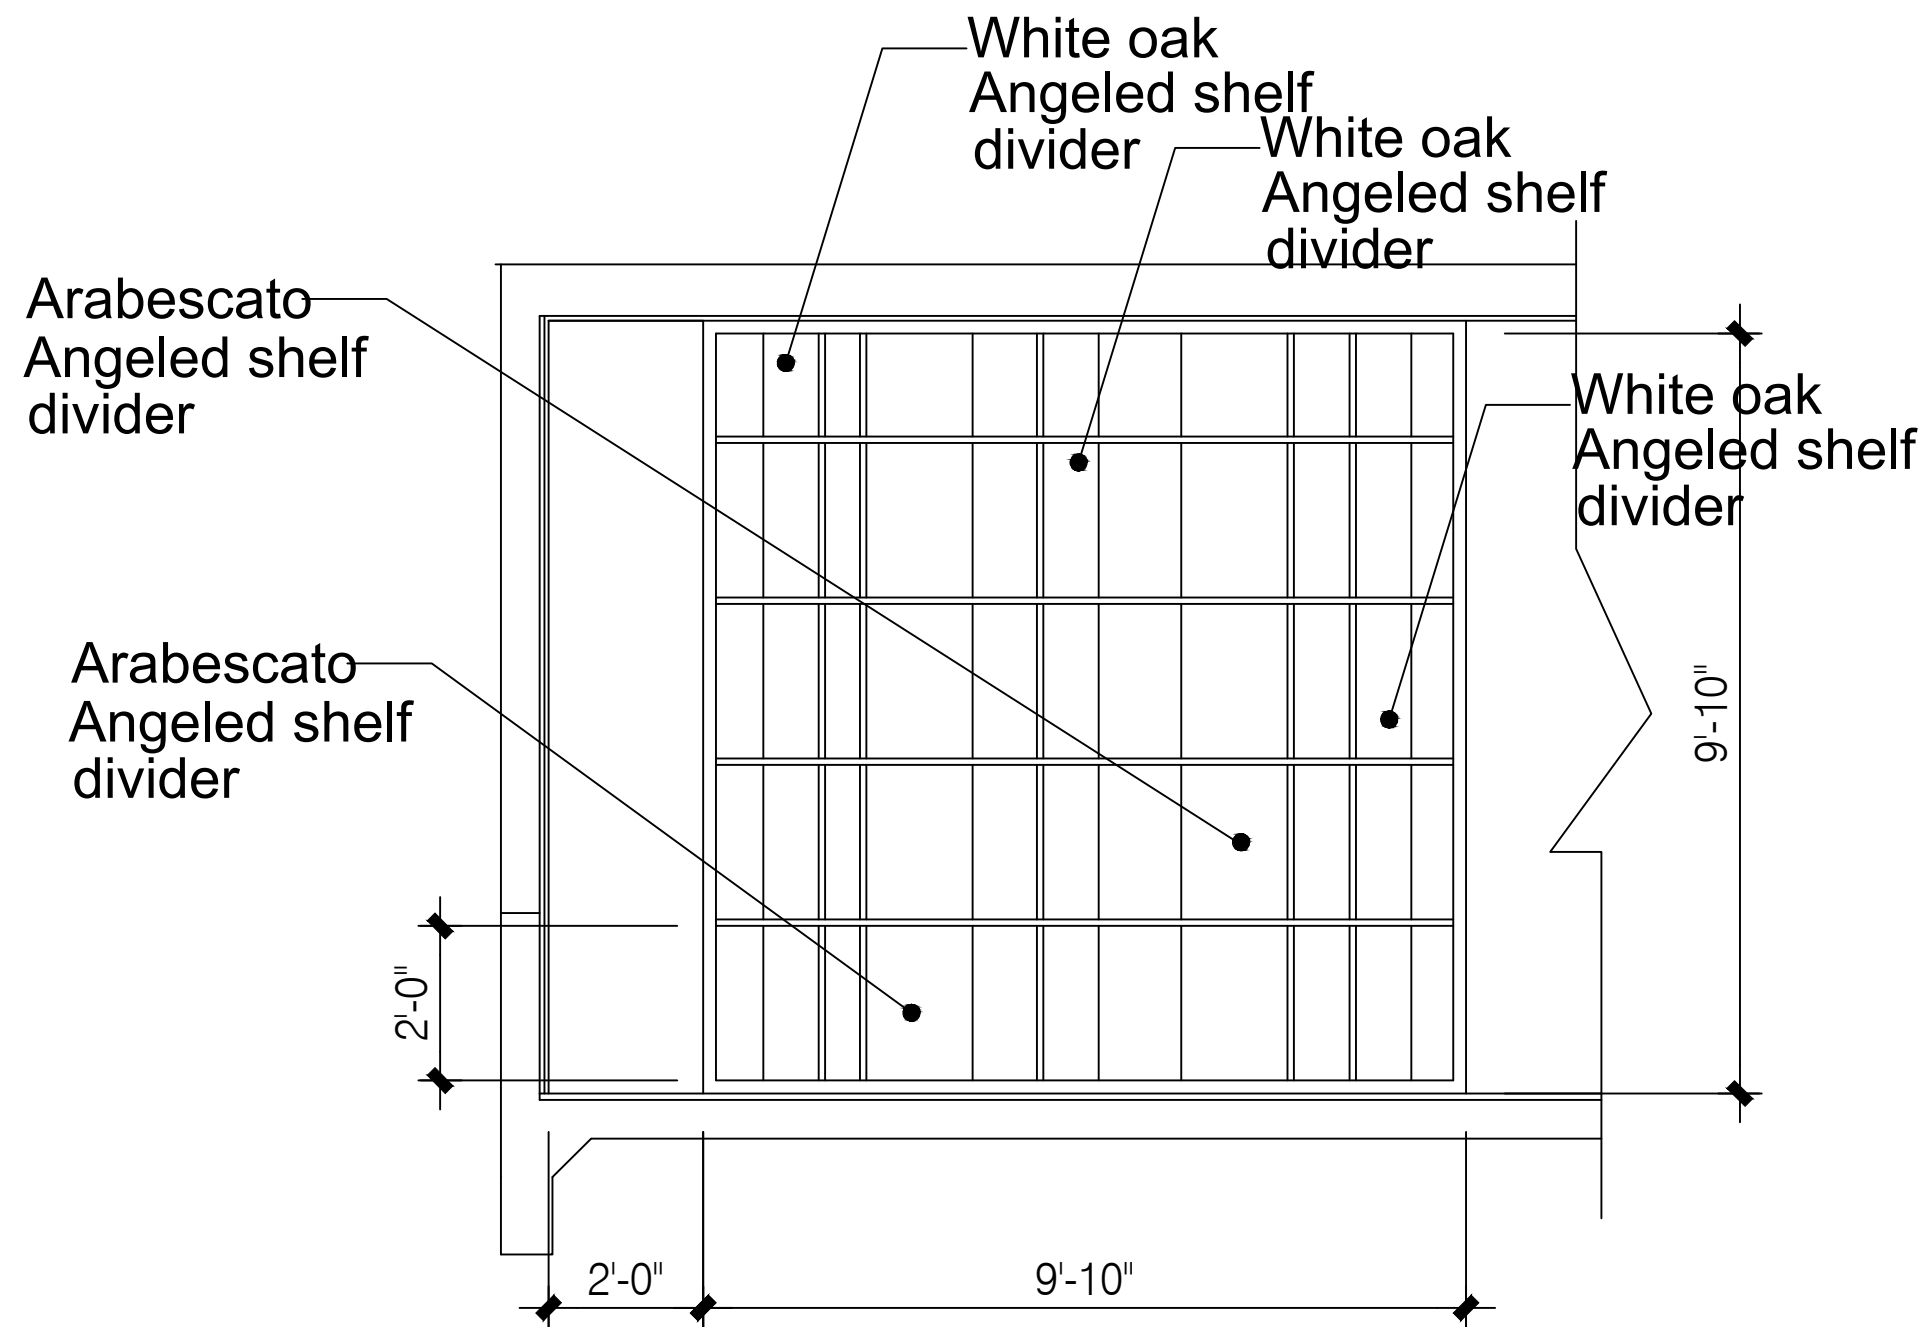

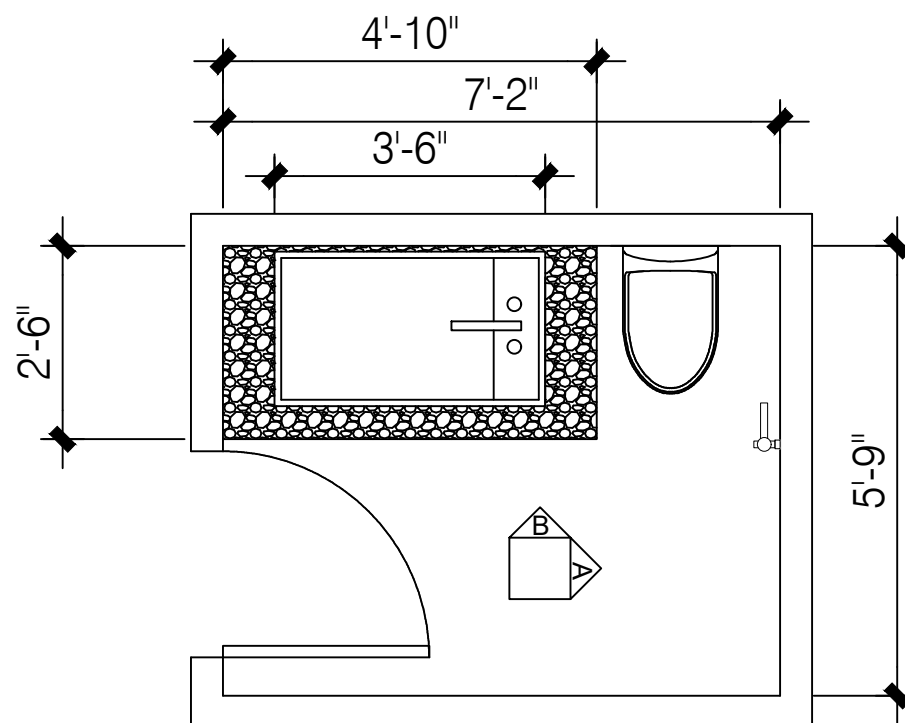

FLOOR PLAN



PROJECT:
3132 GLENDON AVE.

CLIENT:
SAN INVESTMENT 10.LLC

E-MAIL:
3132glendon@gmail.com

INTERIOR DESIGNER:
SADR DESIGN
Naz@sadr-design.com

SHEET TITLE:

POWDER
ROOM



PROJECT:
3132 GLENDON AVE.


CLIENT:
SAN INVESTMENT 10.LLC


E-MAIL:
3132glendon@gmail.com

INTERIOR DESIGNER:
SADR DESIGN
Naz@sadr-design.com

SHEET TITLE:

POWDER
ROOM

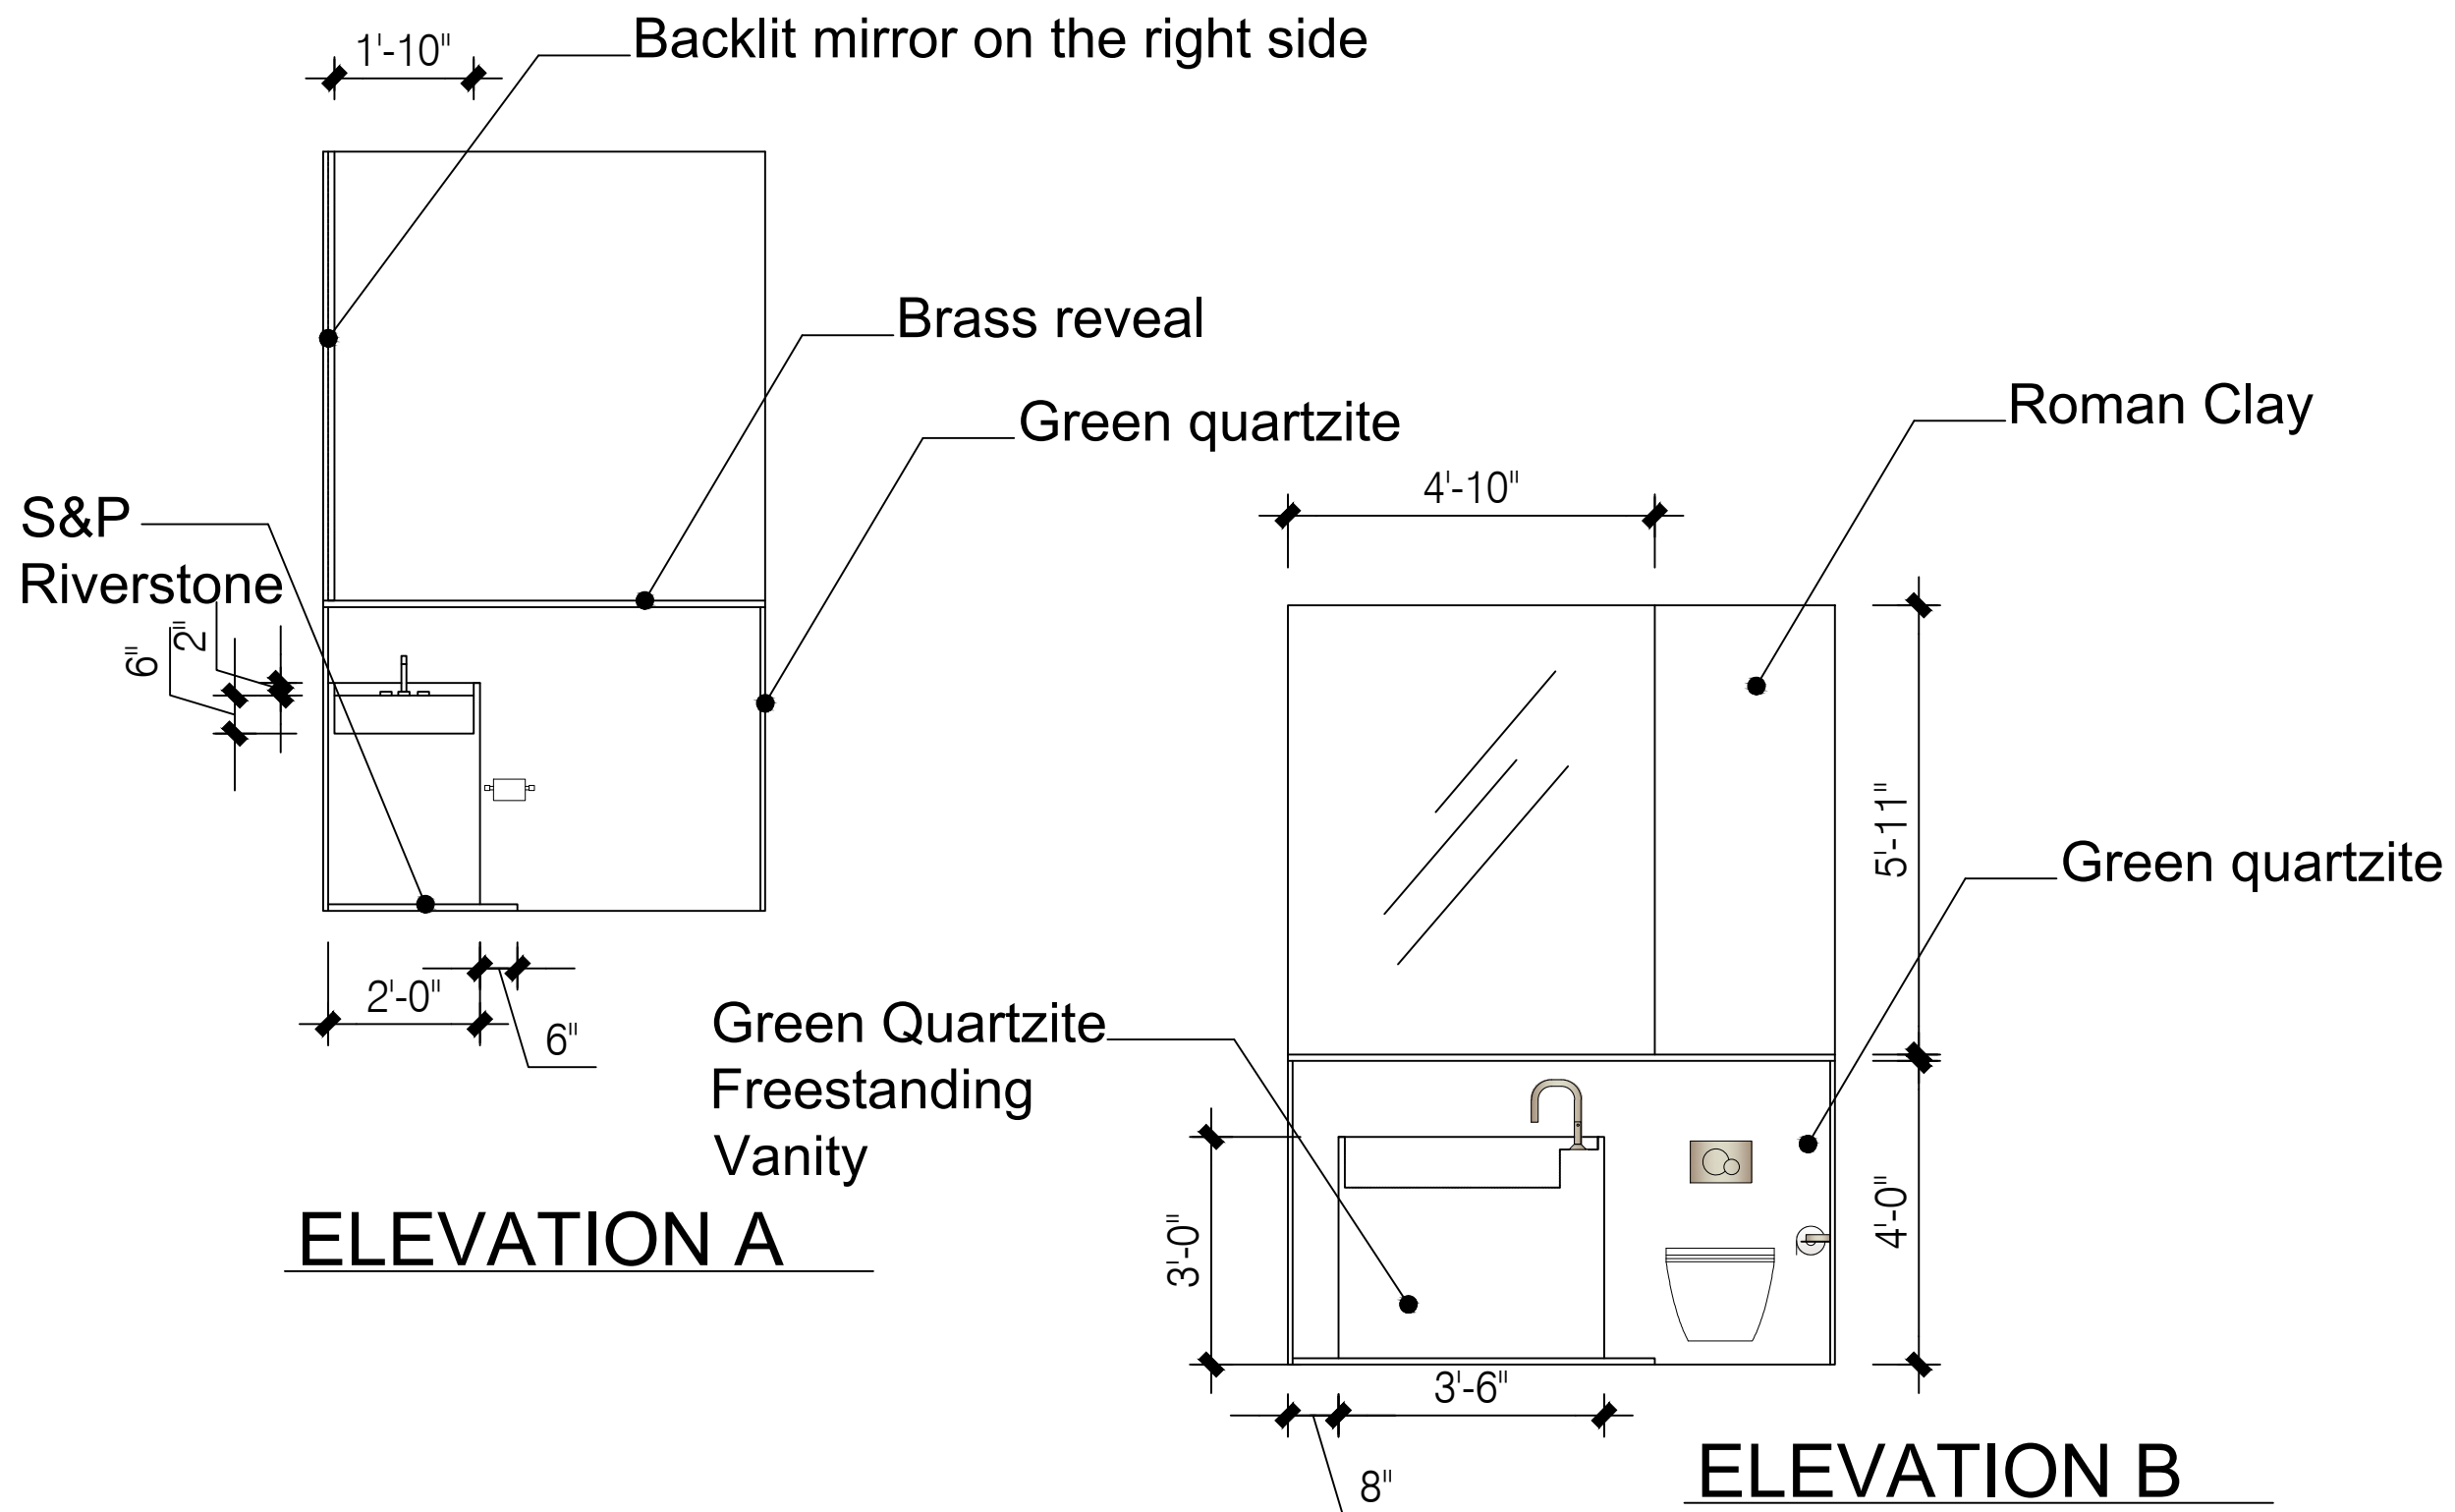

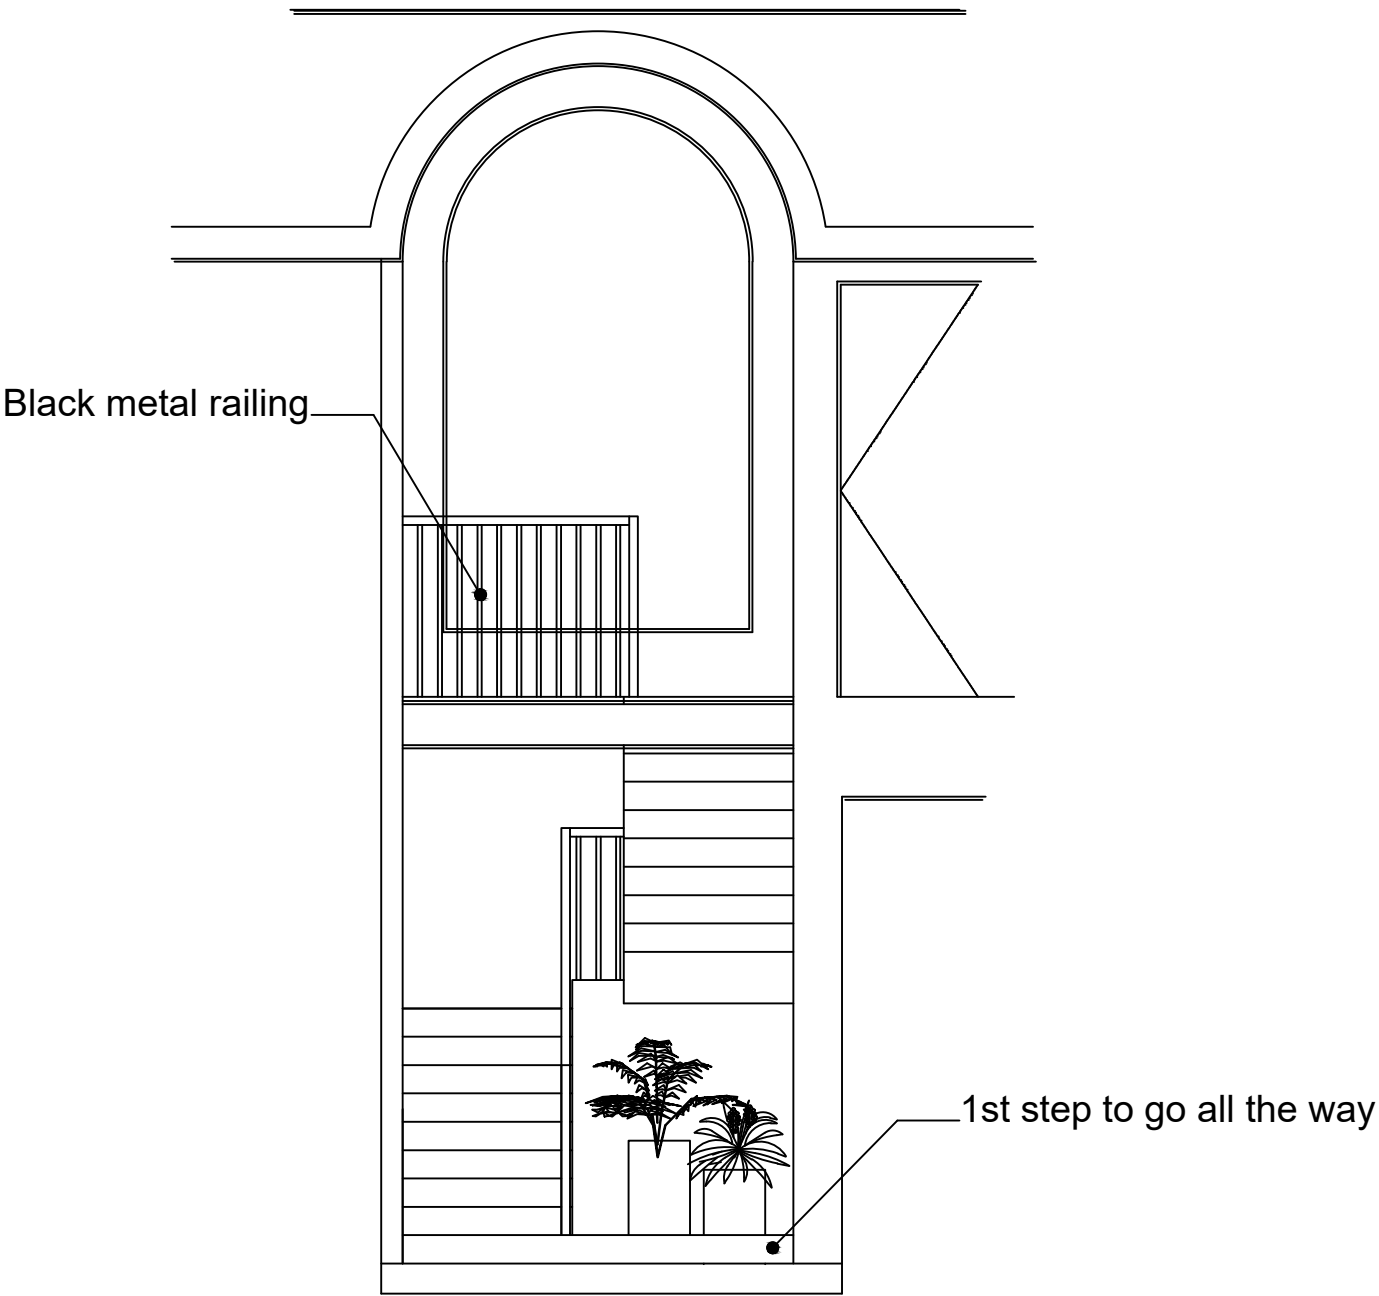

3132 GLENDON AVE.

CLIENT:
SAN INVESTMENT 10.LLC

E-MAIL:
3132glendon@gmail.com

INTERIOR DESIGNER:
SADR DESIGN
Naz@sadr-design.com

SHEET TITLE:

STAIRCASE



3132 GLENDON AVE.


CLIENT:
SAN INVESTMENT 10.LLC

E-MAIL:
3132glendon@gmail.com

INTERIOR DESIGNER:
SADR DESIGN
Naz@sadr-design.com

SHEET TITLE:

GUEST
BATHROOM

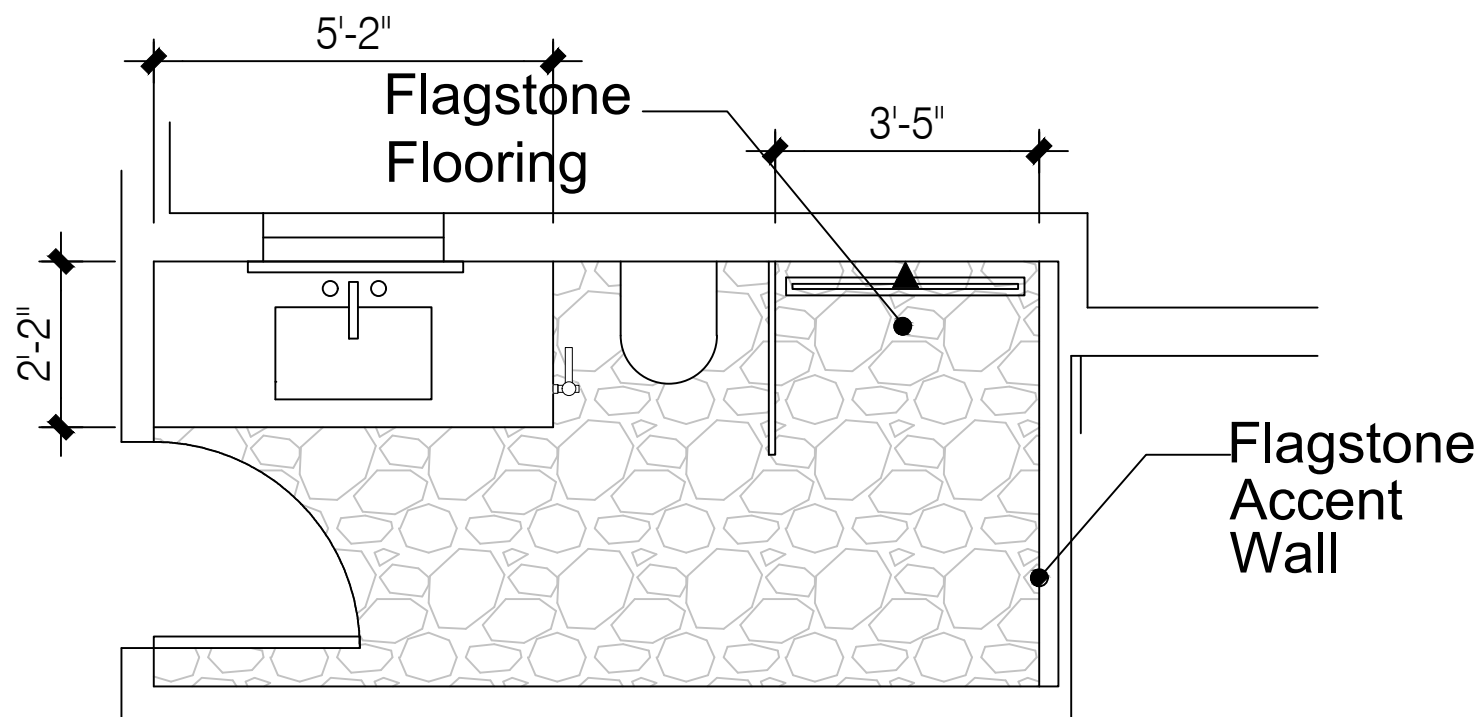

FLOOR PLAN



3132 GLENDON AVE.


CLIENT:
SAN INVESTMENT 10.LLC

E-MAIL:
3132glendon@gmail.com

INTERIOR DESIGNER:
SADR DESIGN
Naz@sadr-design.com

SHEET TITLE:

GUEST
BATHROOM

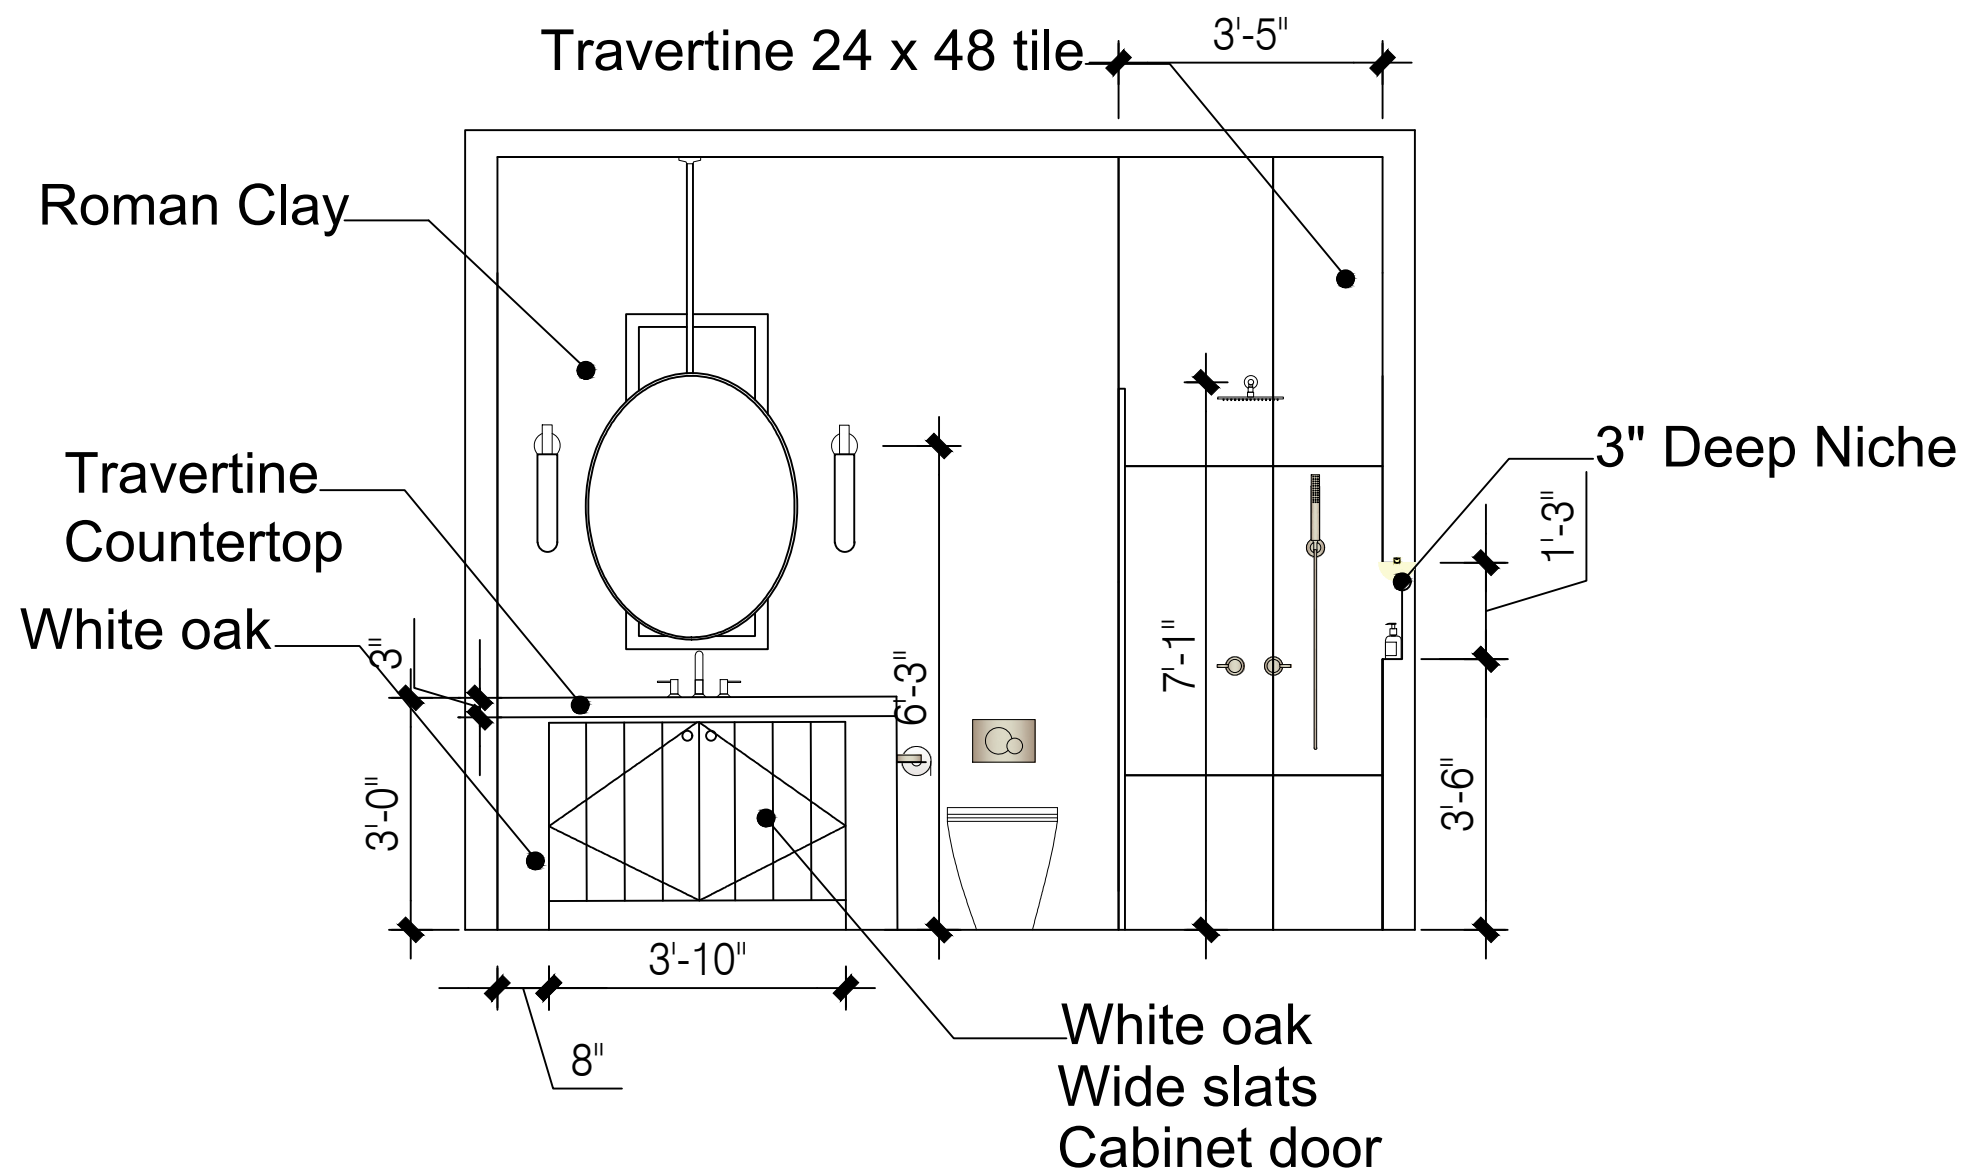



3132 GLENDON AVE.


CLIENT:
SAN INVESTMENT 10.LLC

E-MAIL:
3132glendon@gmail.com


INTERIOR DESIGNER:
SADR DESIGN
Naz@sadr-design.com

SHEET TITLE:

ADU
BATHROOM

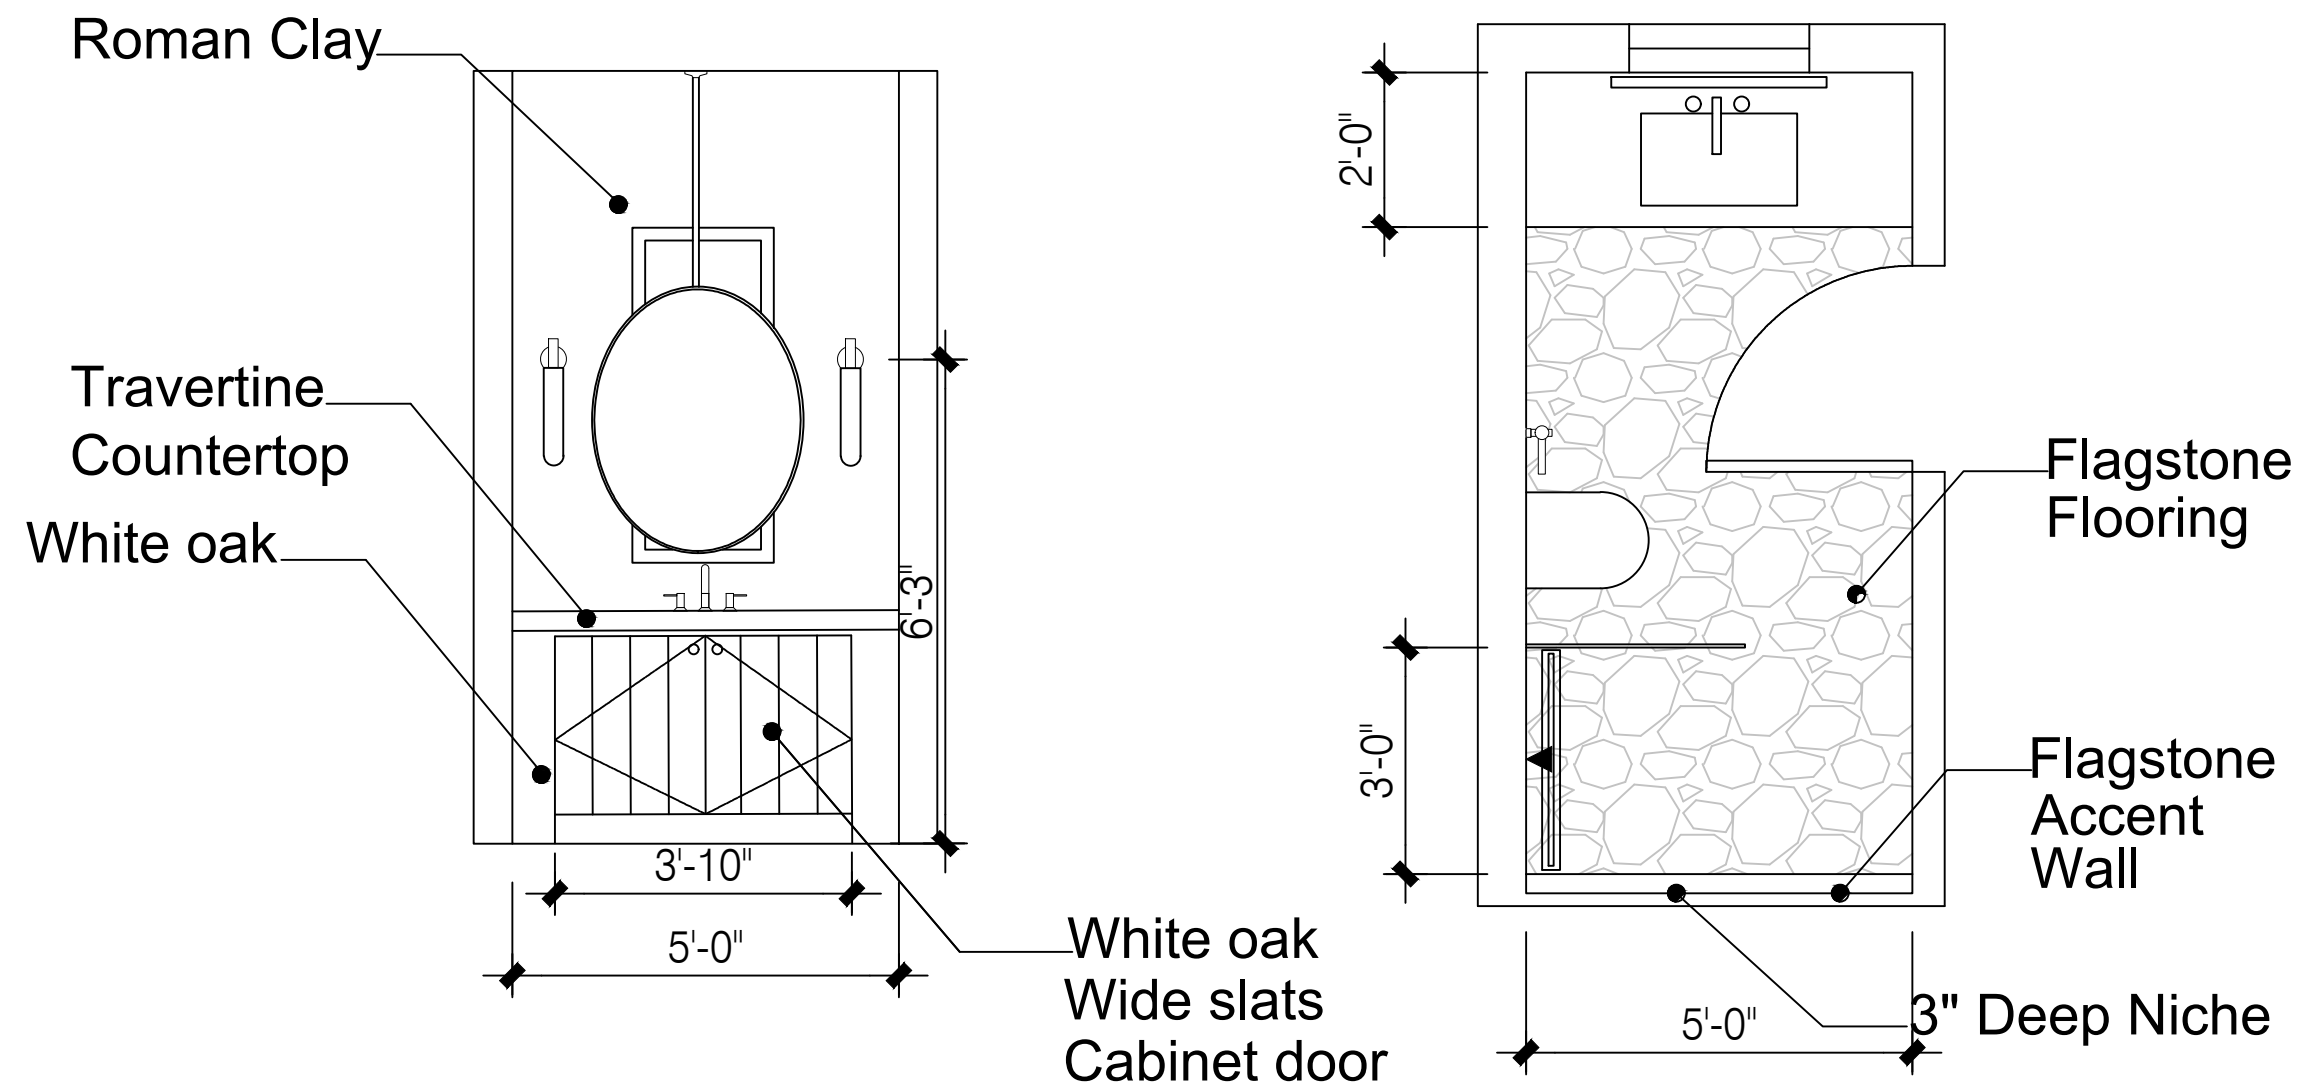

FLOOR PLAN

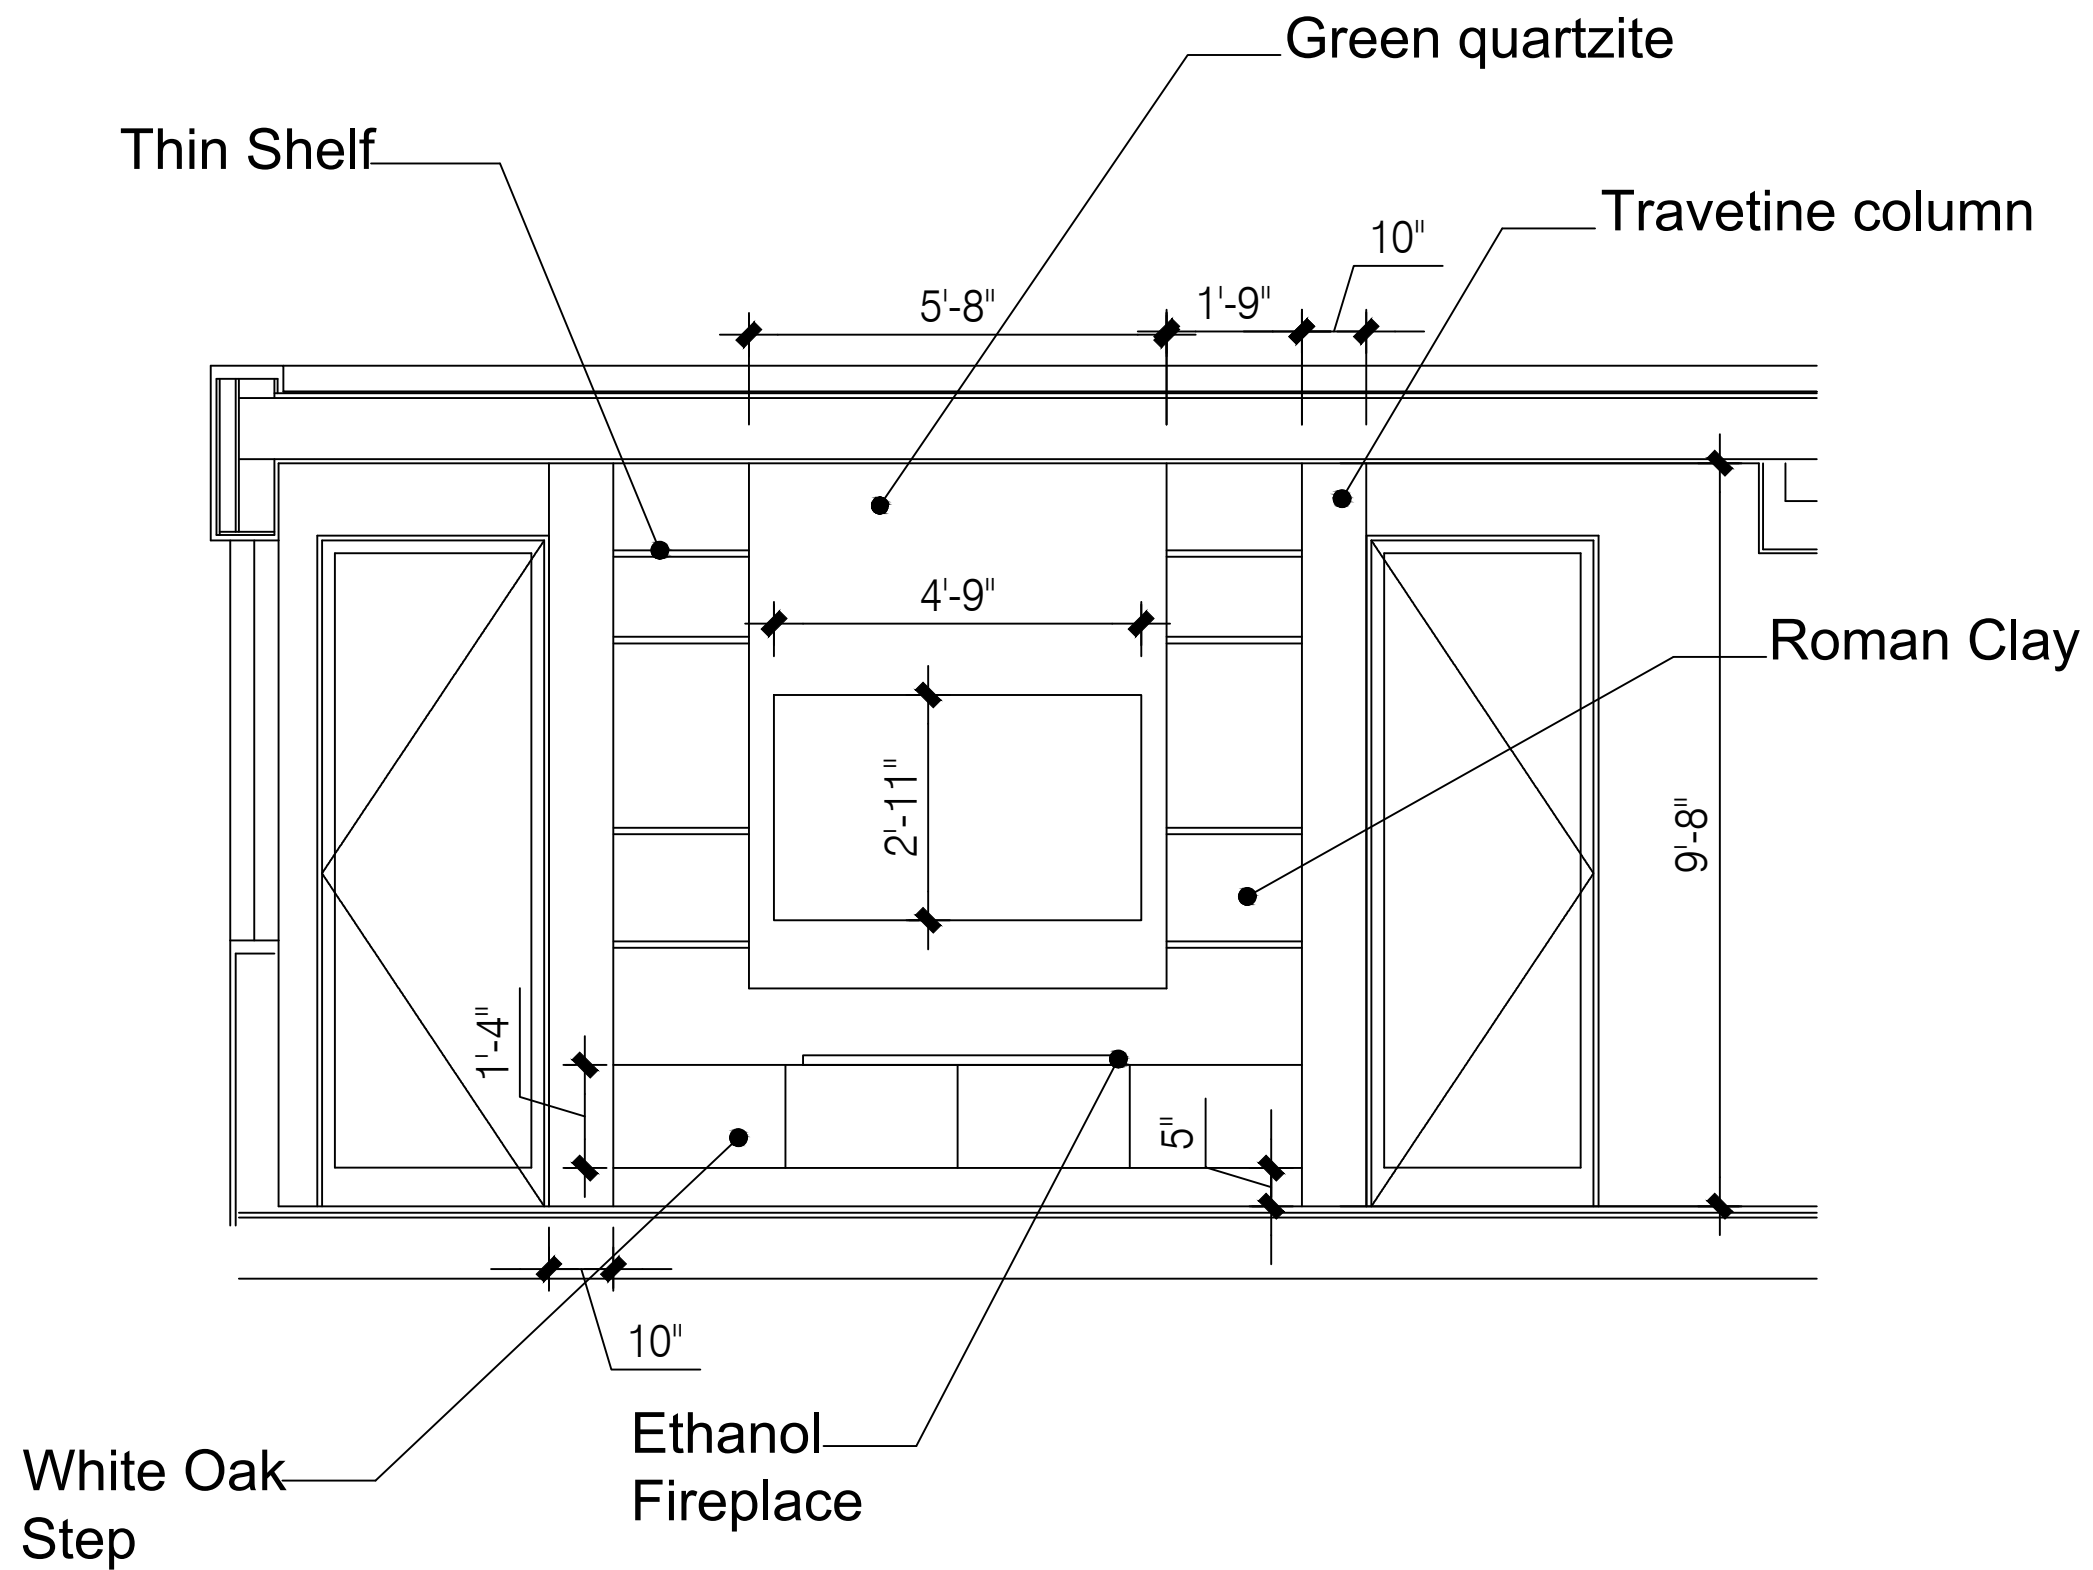

PROJECT:
3132 GLENDON AVE.

CLIENT:
SAN INVESTMENT 10.LLC

E-MAIL:
3132glendon@gmail.com

INTERIOR DESIGNER:
SADR DESIGN
Naz@sadr-design.com

SHEET TITLE:

PRIMARY
FIREPLACE



PROJECT:
3132 GLENDON AVE.

CLIENT:
SAN INVESTMENT 10.LLC
E-MAIL:
3132glendon@gmail.com

INTERIOR DESIGNER:
SADR DESIGN
Naz@sadr-design.com

SHEET TITLE:

PRIMARY
BATH
PLAN

3" Deep Niche

underlit floating
bench

Green Quartzite
Integrated
Sink

Cream Porcelain
48 x 48 Tile

FLOOR PLAN



PROJECT:
3132 GLENDON AVE.


CLIENT:
SAN INVESTMENT 10.LLC

E-MAIL:
3132glendon@gmail.com

INTERIOR DESIGNER:
SADR DESIGN
Naz@sadr-design.com

SHEET TITLE:

PRIMARY
BATH

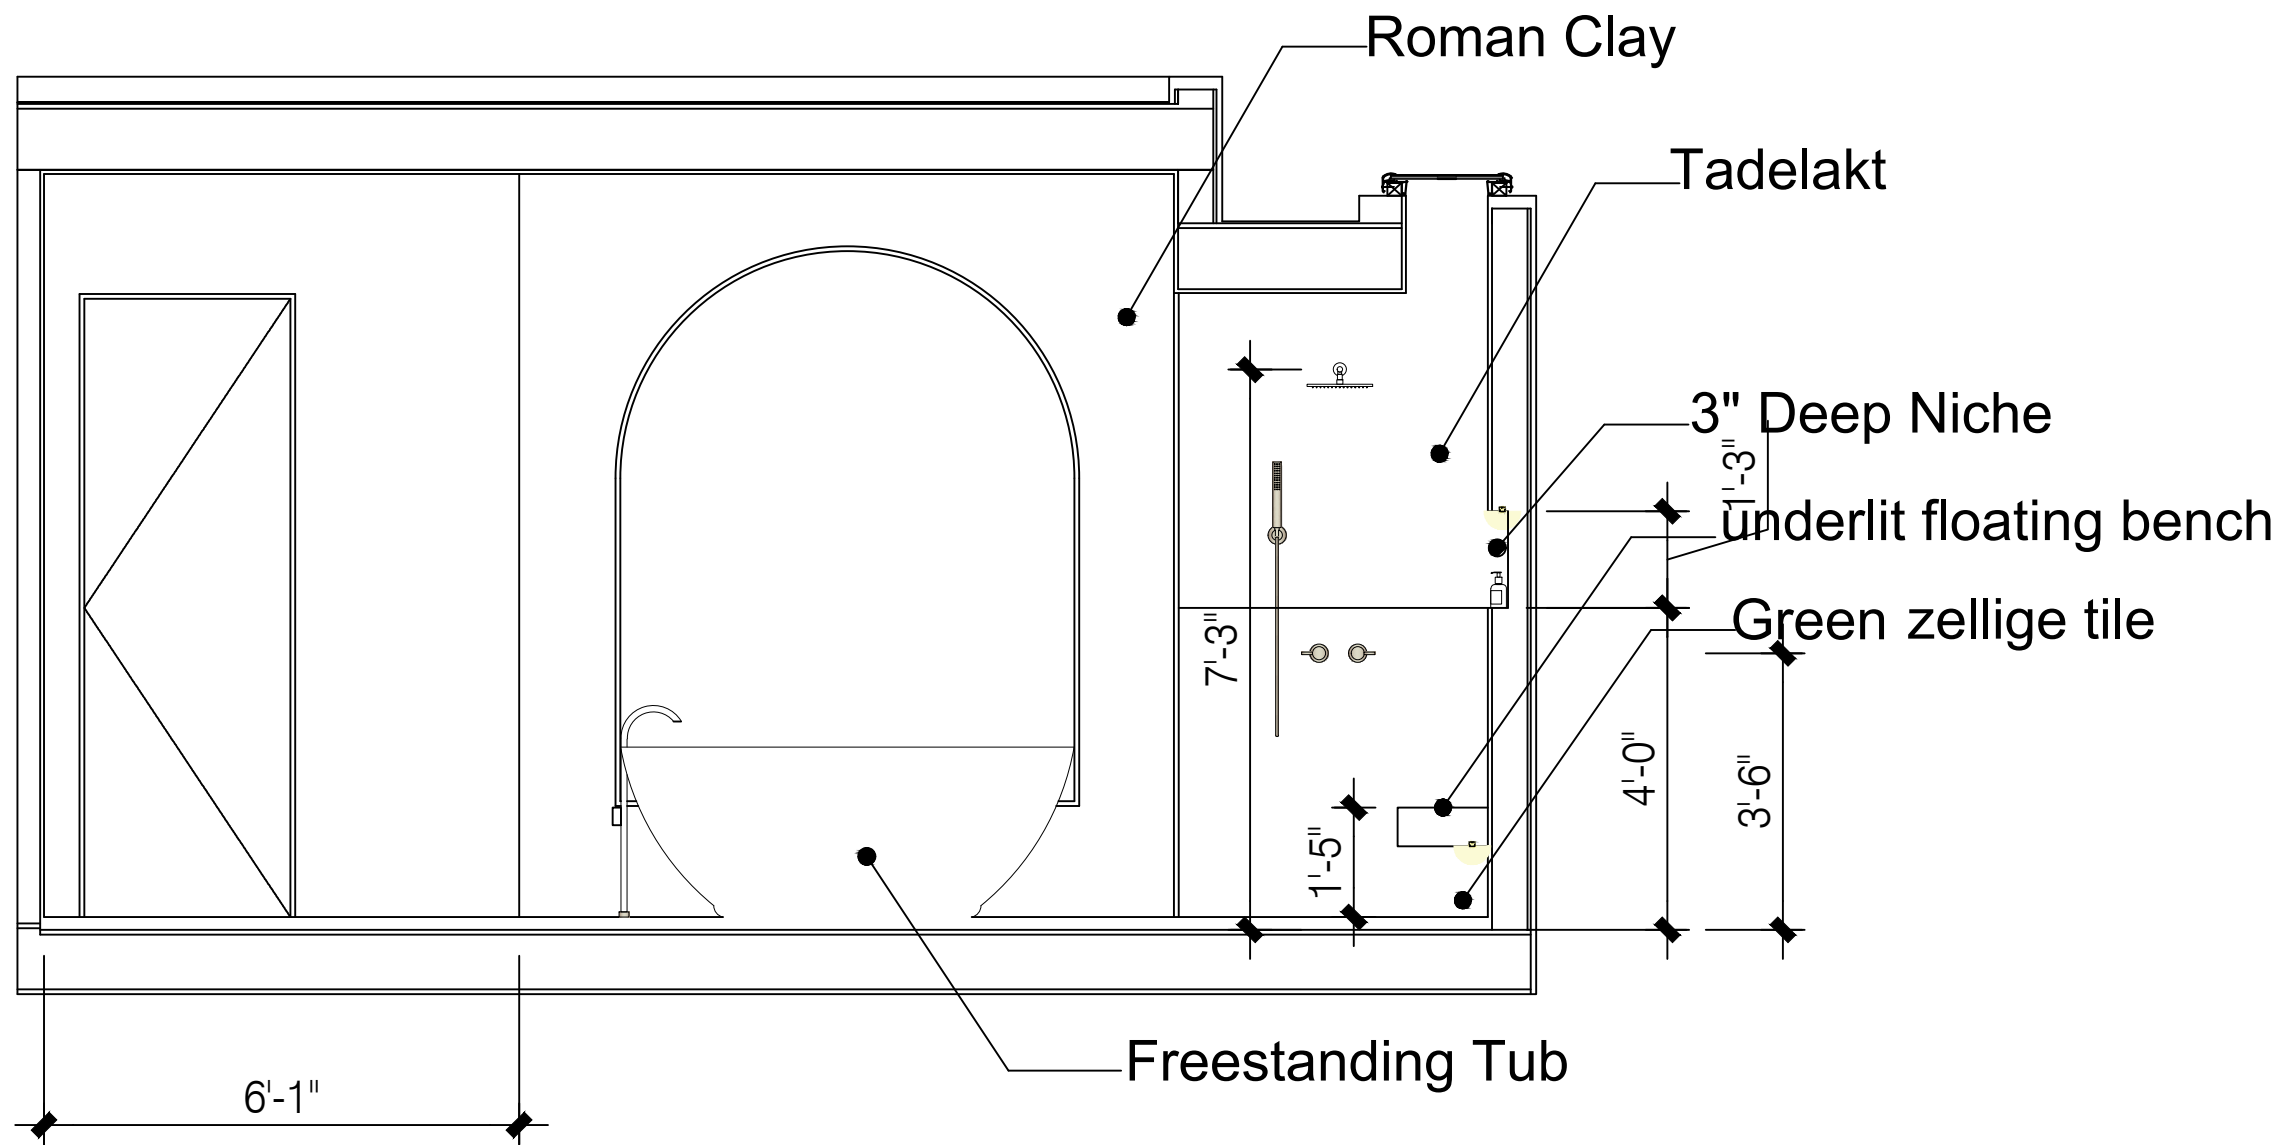

ELEVATION B



PROJECT:
3132 GLENDON AVE.


CLIENT:
SAN INVESTMENT 10.LLC

E-MAIL:
3132glendon@gmail.com


INTERIOR DESIGNER:
SADR DESIGN
Naz@sadr-design.com

SHEET TITLE:

PRIMARY
BATH

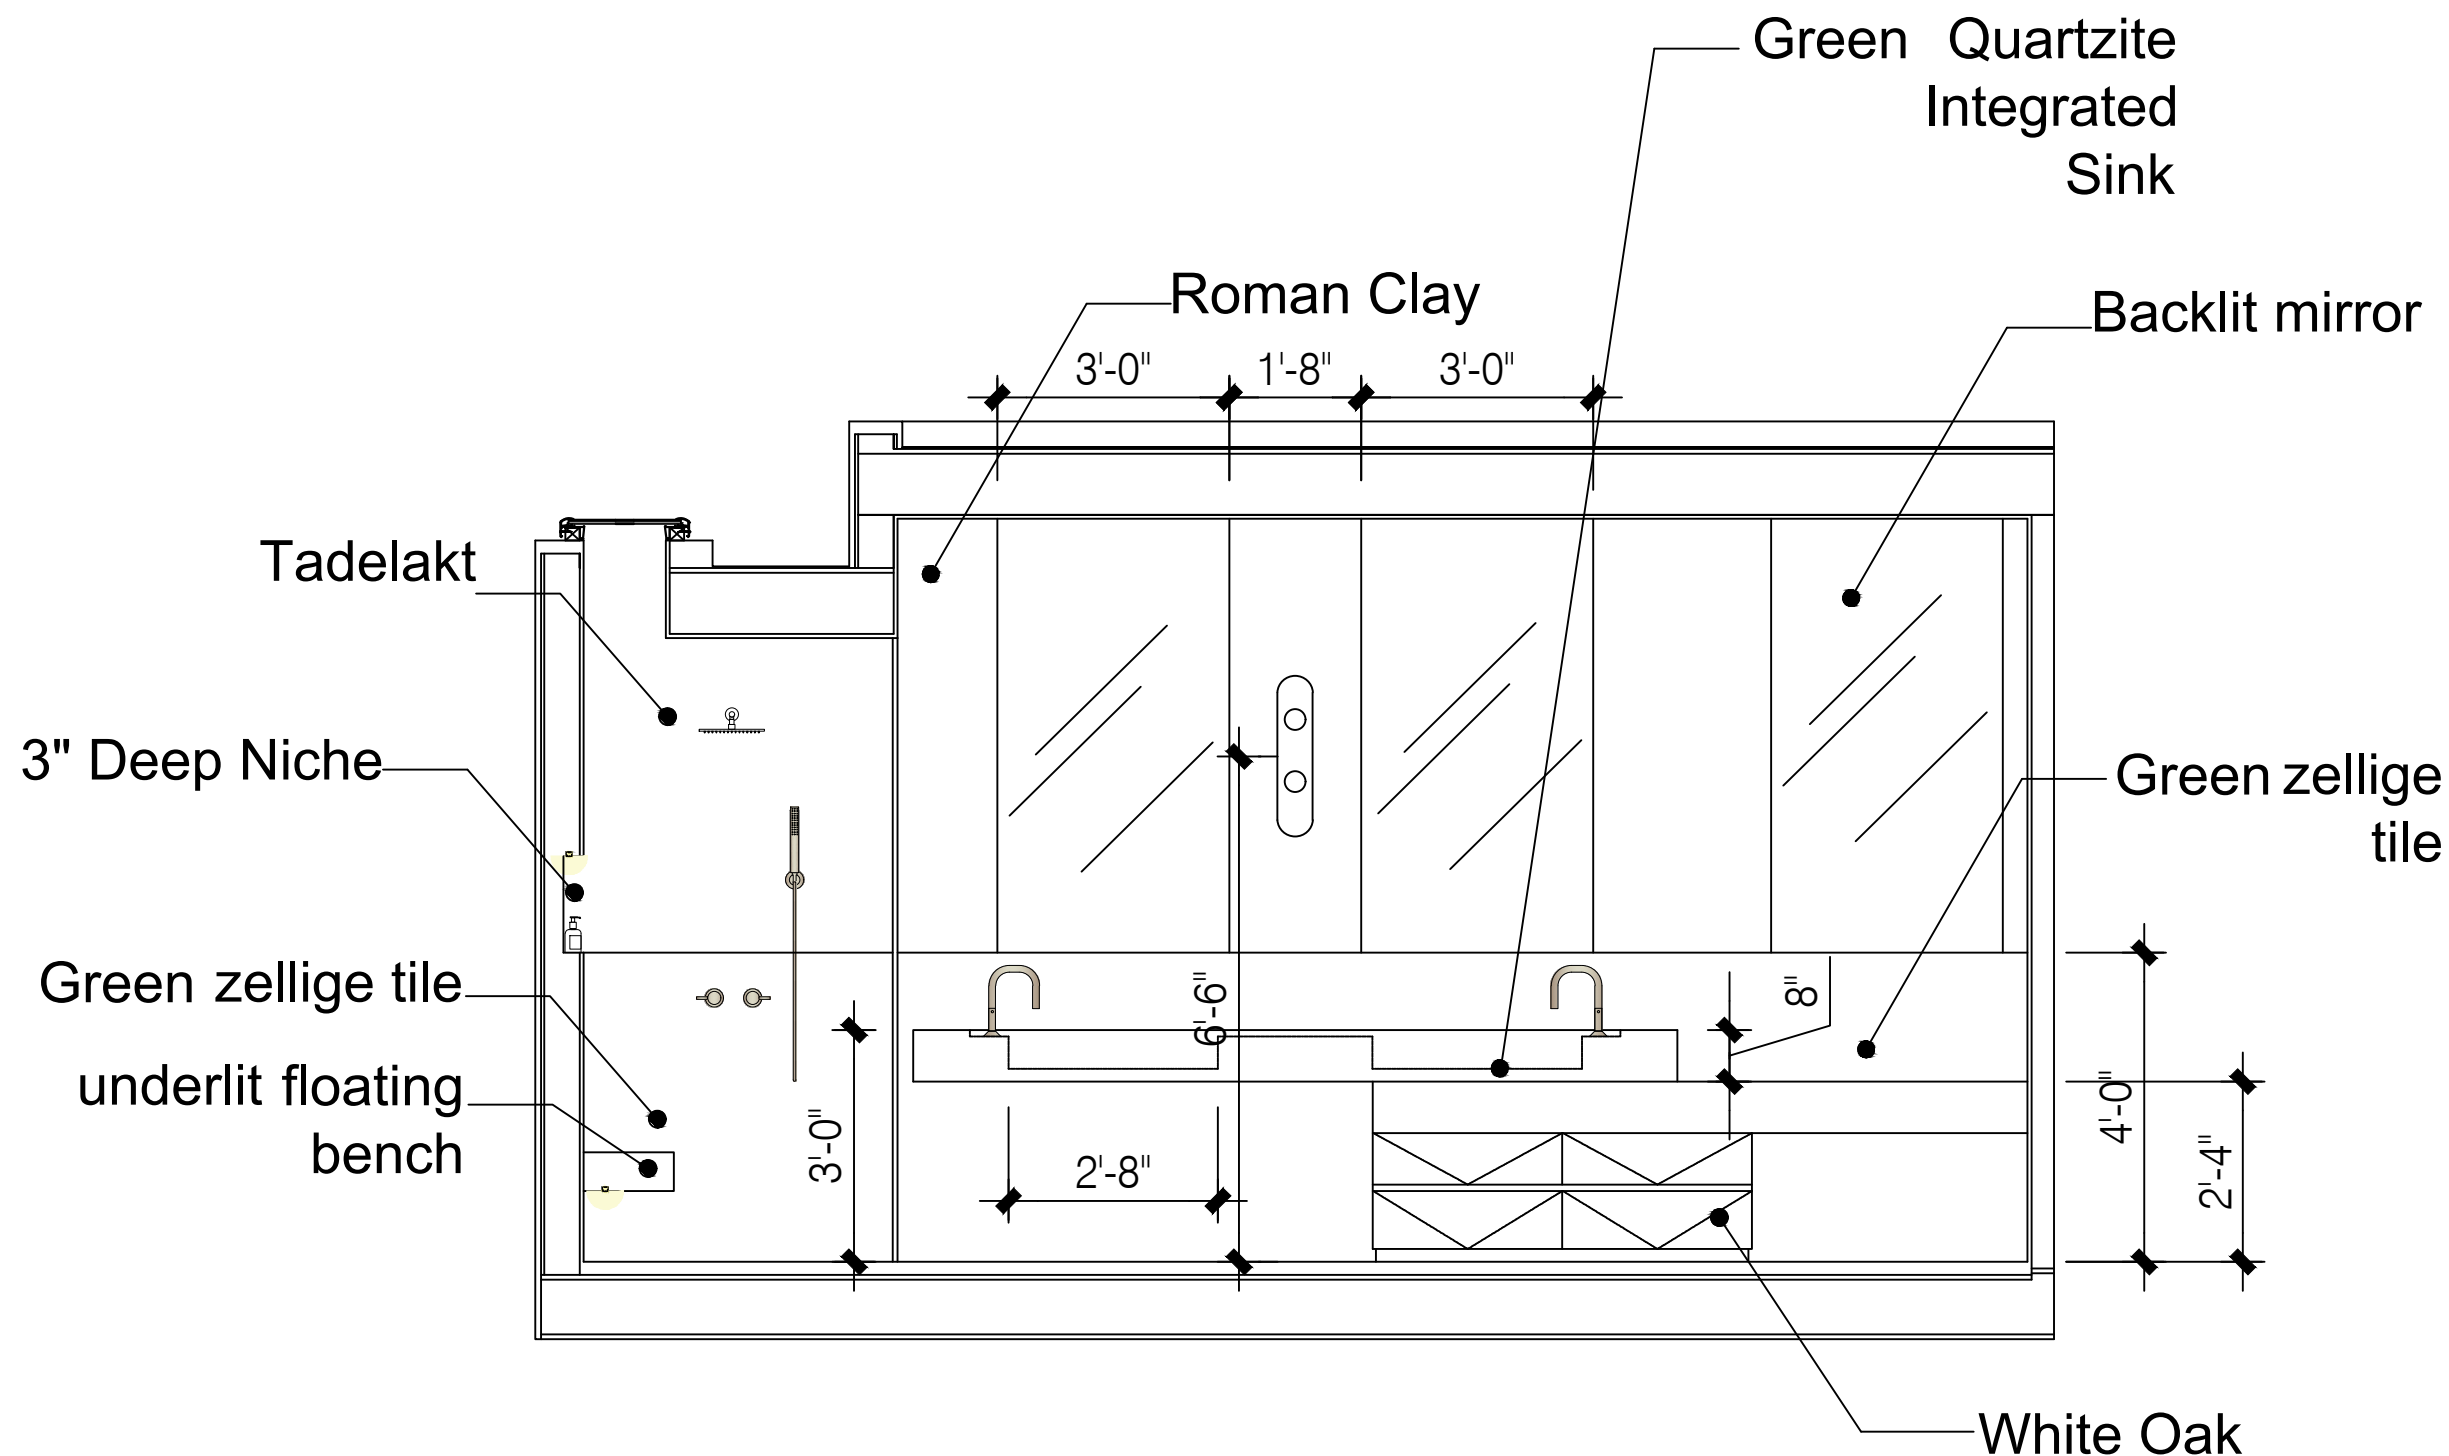

ELEVATION A

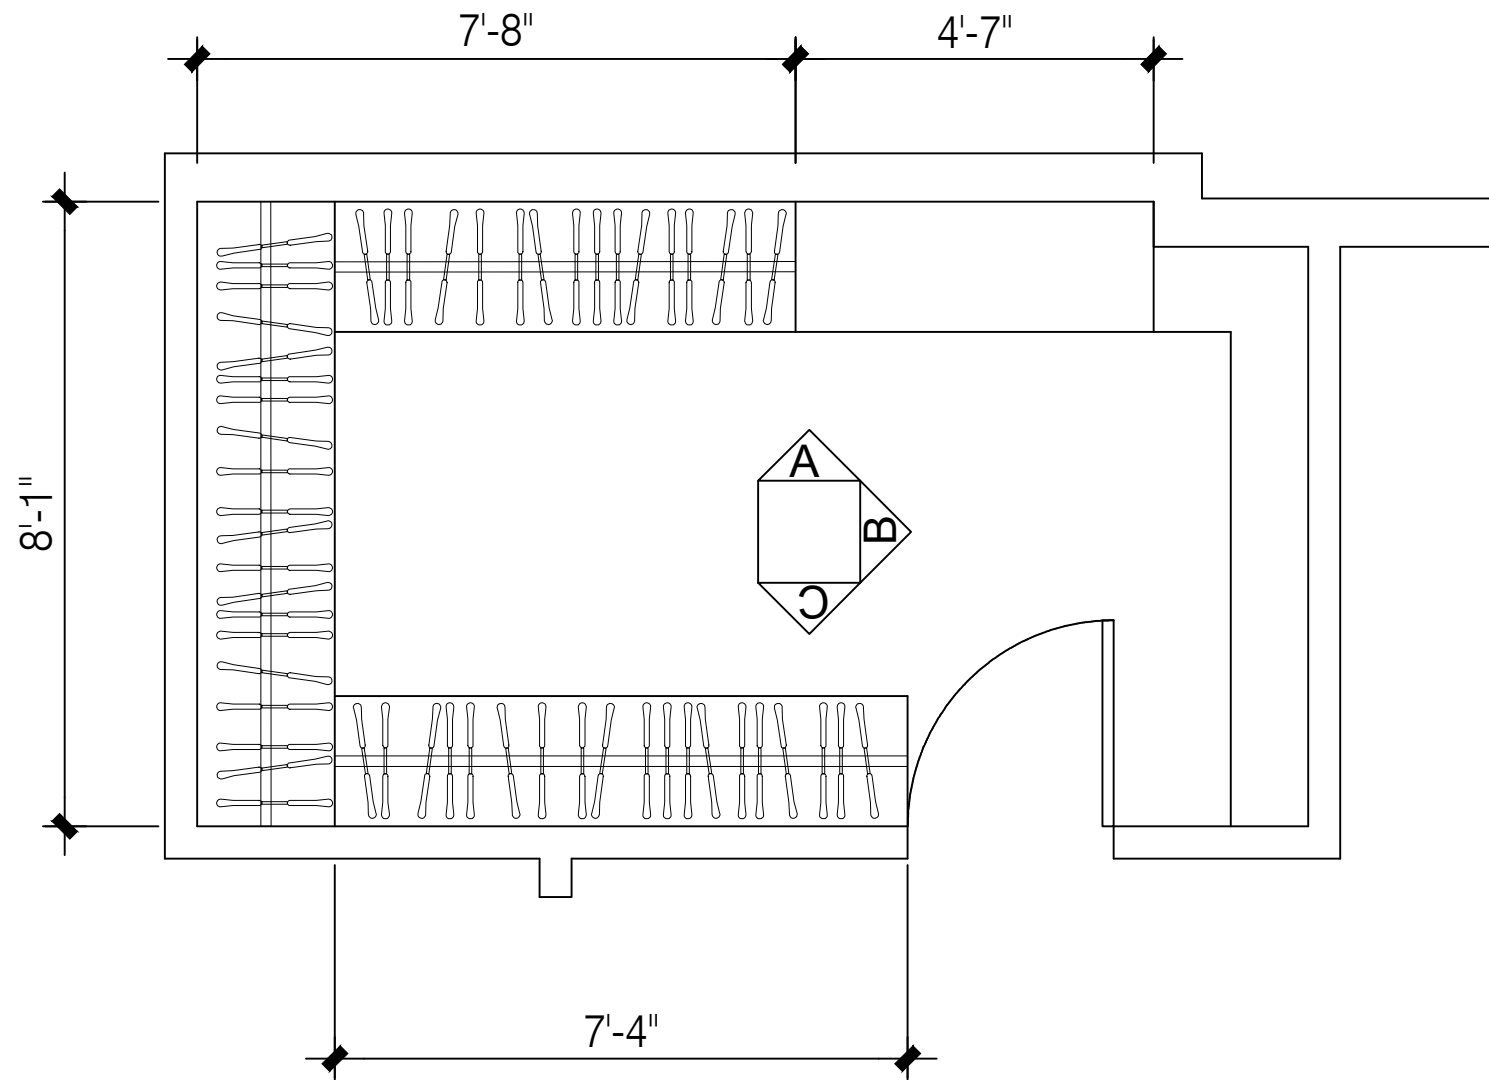

FLOOR PLAN



3132 GLENDON AVE.

CLIENT:
SAN INVESTMENT 10.LLC

E-MAIL:
3132glendon@gmail.com

INTERIOR DESIGNER:
SADR DESIGN
Naz@sadr-design.com

SHEET TITLE:

MASTER CLOSET



3132 GLENDON AVE.


CLIENT:
SAN INVESTMENT 10.LLC

E-MAIL:
3132glendon@gmail.com

INTERIOR DESIGNER:
SADR DESIGN
Naz@sadr-design.com

SHEET TITLE:

MASTER CLOSET

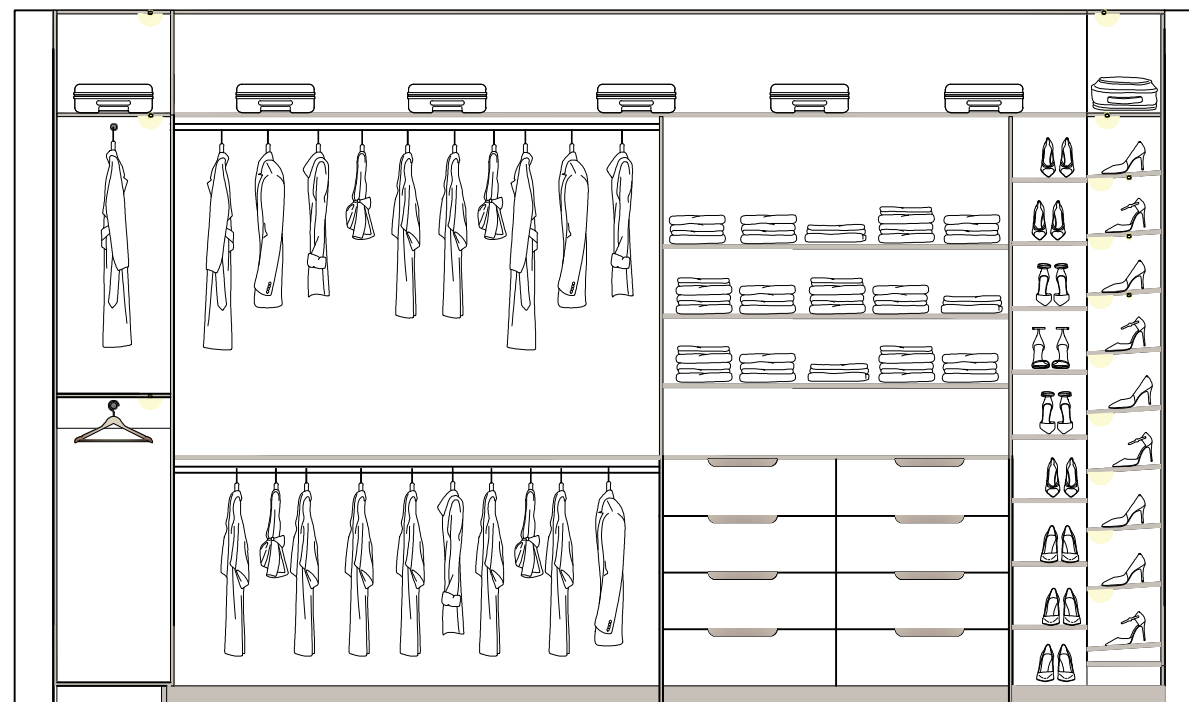

ELEVATION A



3132 GLENDON AVE.


CLIENT:
SAN INVESTMENT 10.LLC

E-MAIL:
3132glendon@gmail.com


INTERIOR DESIGNER:
SADR DESIGN
Naz@sadr-design.com

SHEET TITLE:

MASTER
CLOSET

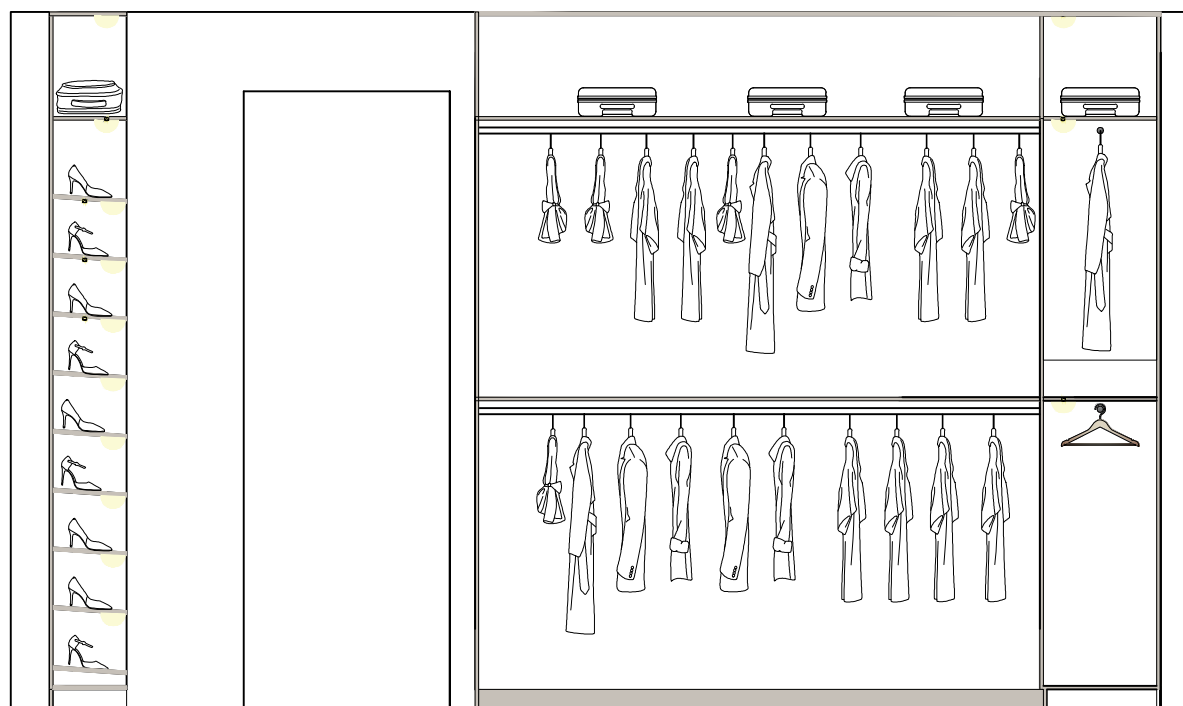

ELEVATION C

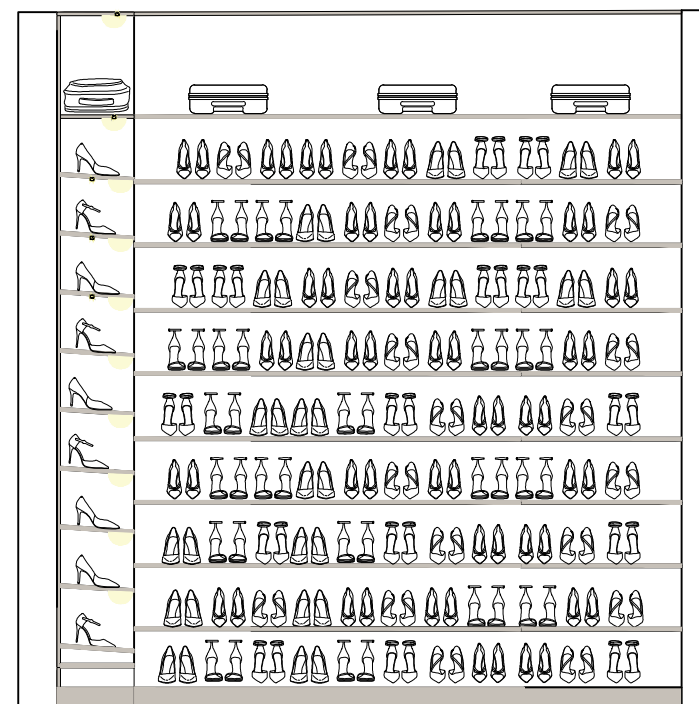

ELEVATION B




3132 GLENDON AVE.

CLIENT:
SAN INVESTMENT 10.LLC

E-MAIL:
3132glendon@gmail.com

INTERIOR DESIGNER:
SADR DESIGN
Naz@sadr-design.com

SHEET TITLE:
**LAUNDRY
ELEVATION**

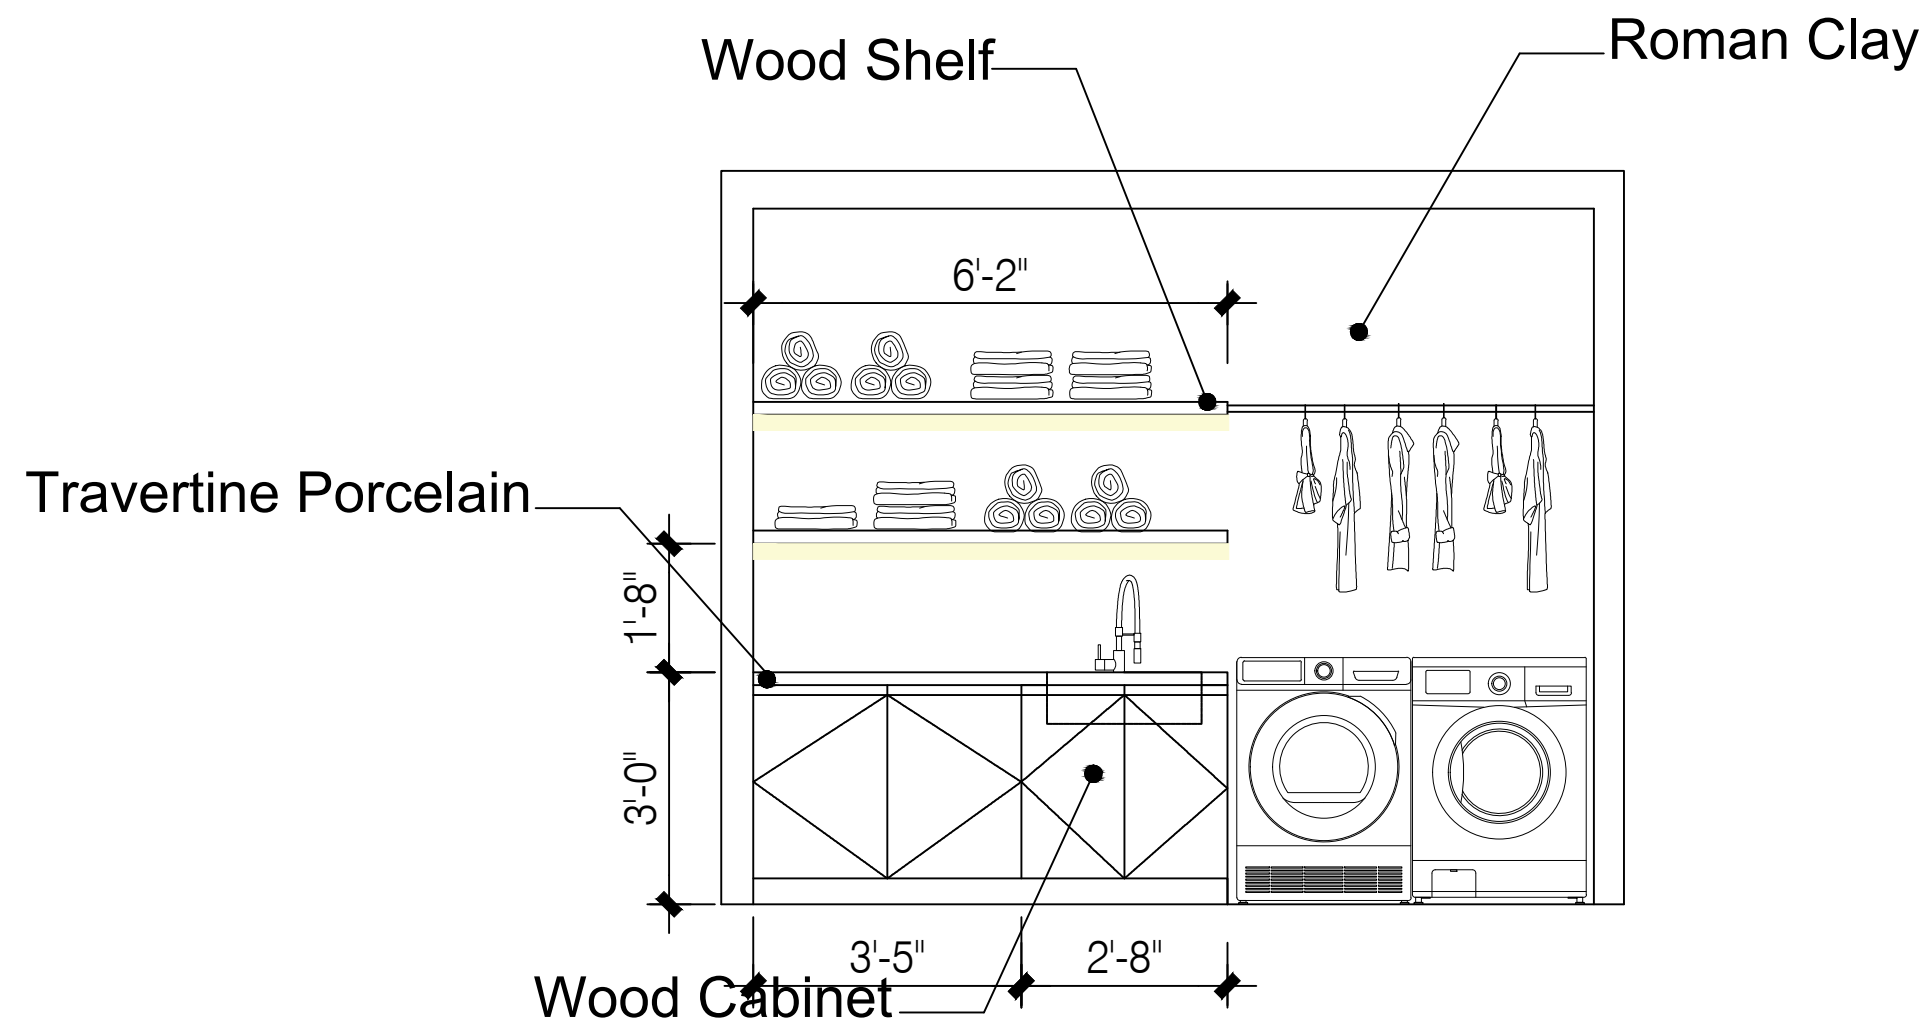



3132 GLENDON AVE.


CLIENT:
SAN INVESTMENT 10.LLC

E-MAIL:
3132glendon@gmail.com

INTERIOR DESIGNER:
SADR DESIGN
Naz@sadr-design.com

SHEET TITLE:

BATH 4

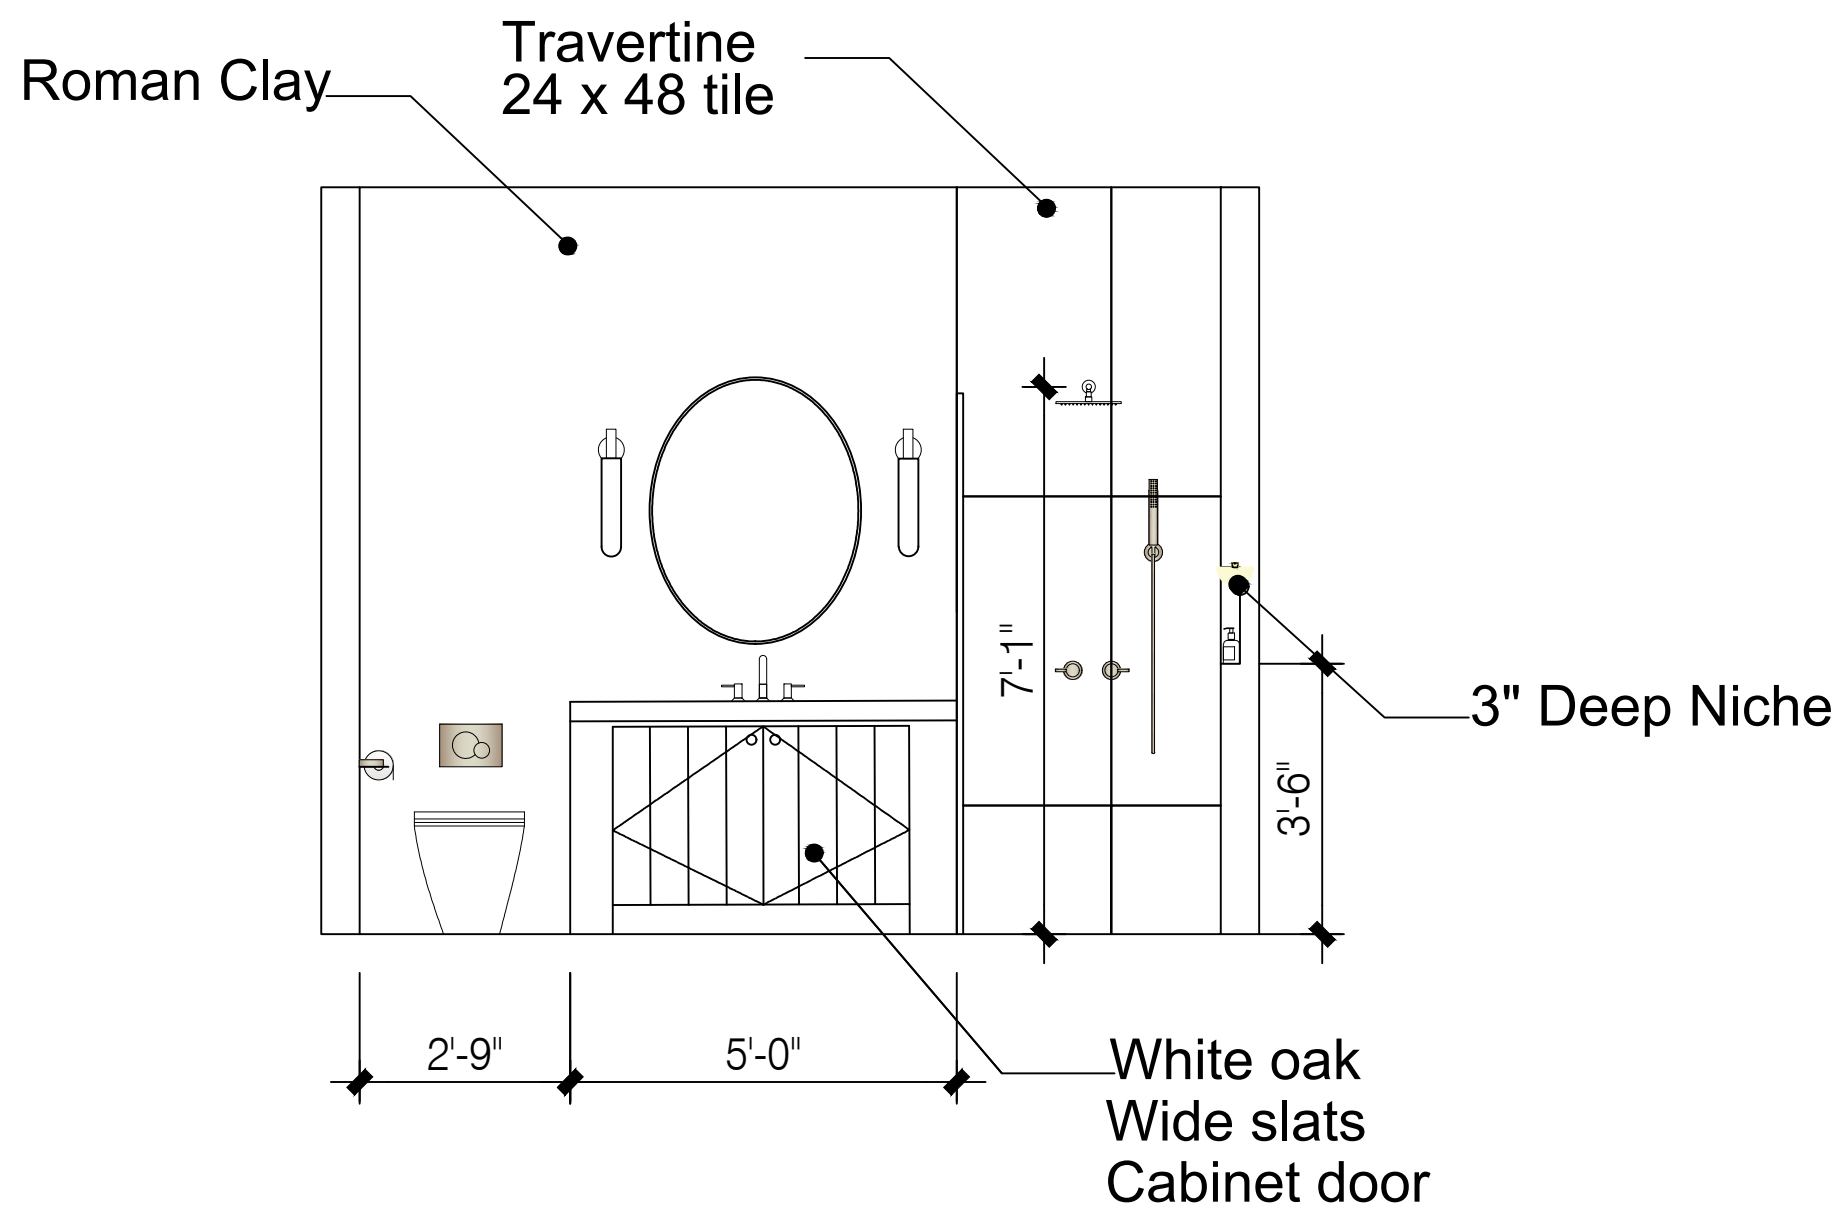



3132 GLENDON AVE.


CLIENT:
SAN INVESTMENT 10.LLC

E-MAIL:
3132glendon@gmail.com

INTERIOR DESIGNER:
SADR DESIGN
Naz@sadr-design.com


SHEET TITLE:

BATH 4

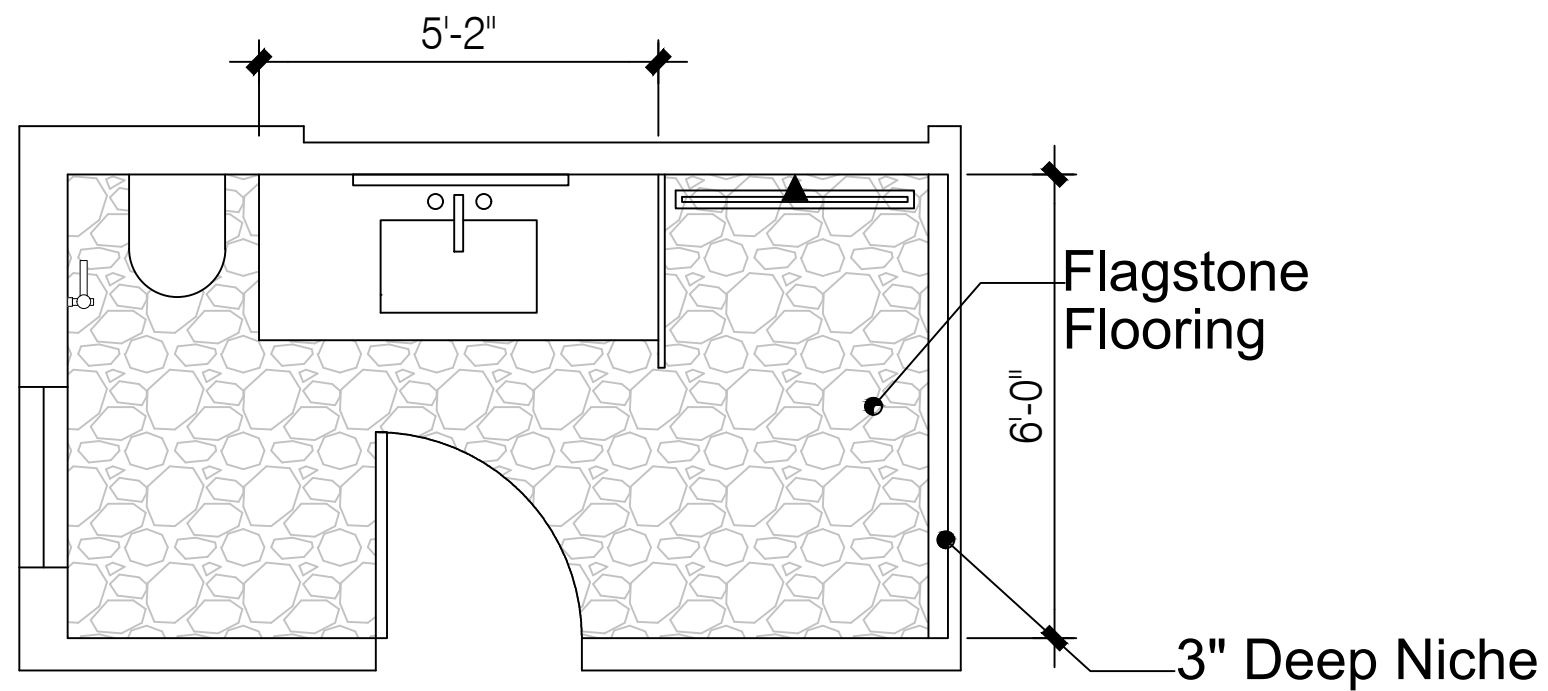

FLOOR PLAN


Flagstone
Accent
Wall

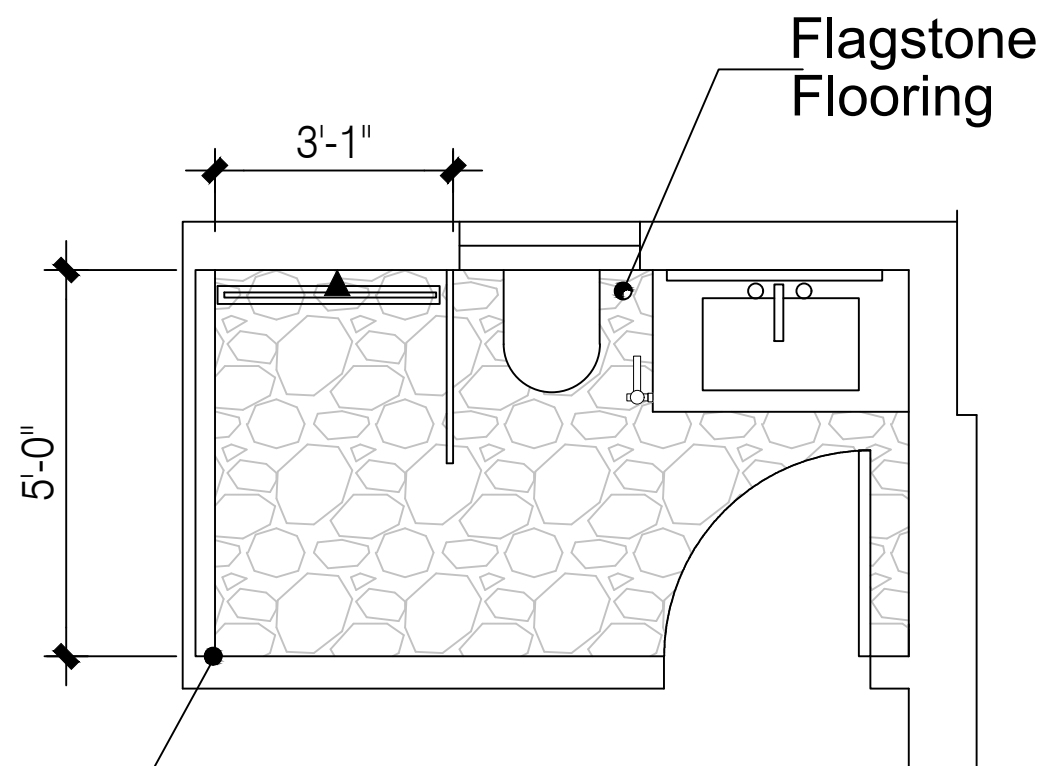

FLOOR PLAN

Travertine
24 x 48 tile

Roman Clay

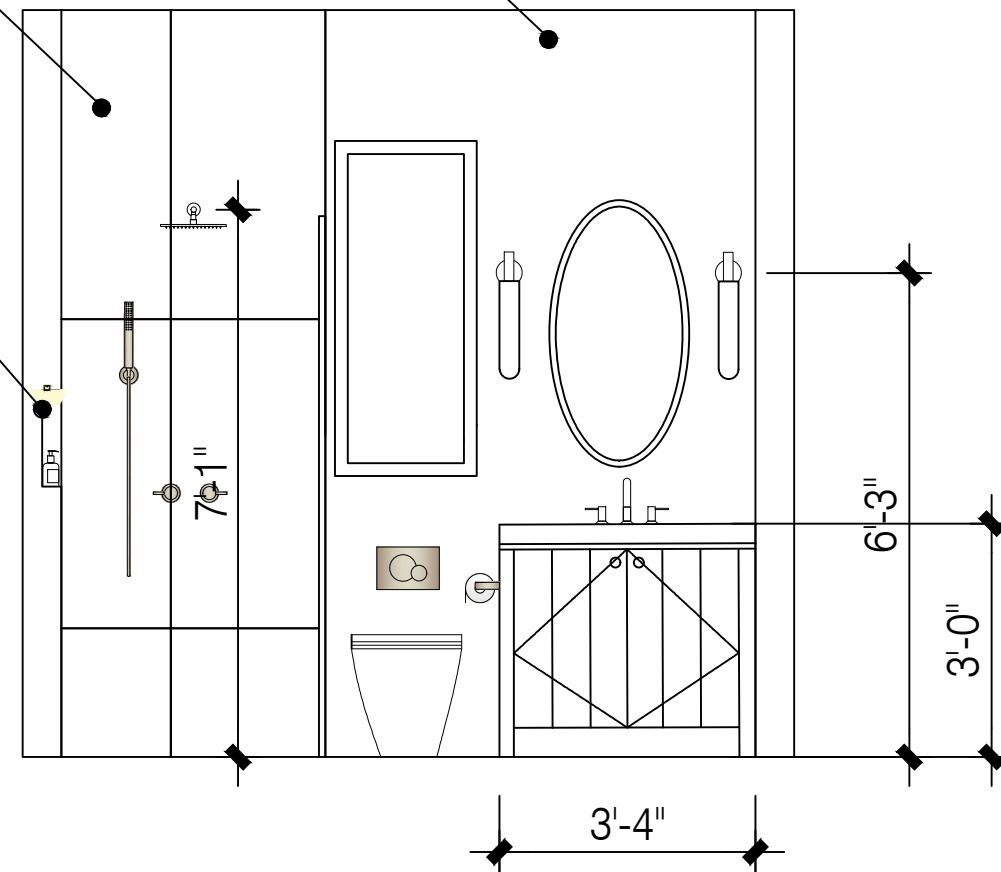

3132 GLENDON AVE.


CLIENT:
SAN INVESTMENT 10.LLC

E-MAIL:
3132glendon@gmail.com


INTERIOR DESIGNER:
SADR DESIGN
Naz@sadr-design.com

SHEET TITLE:

BATH 3

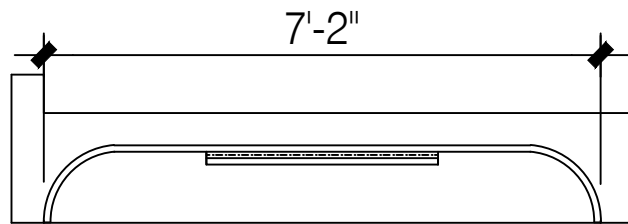

FLOOR PLAN

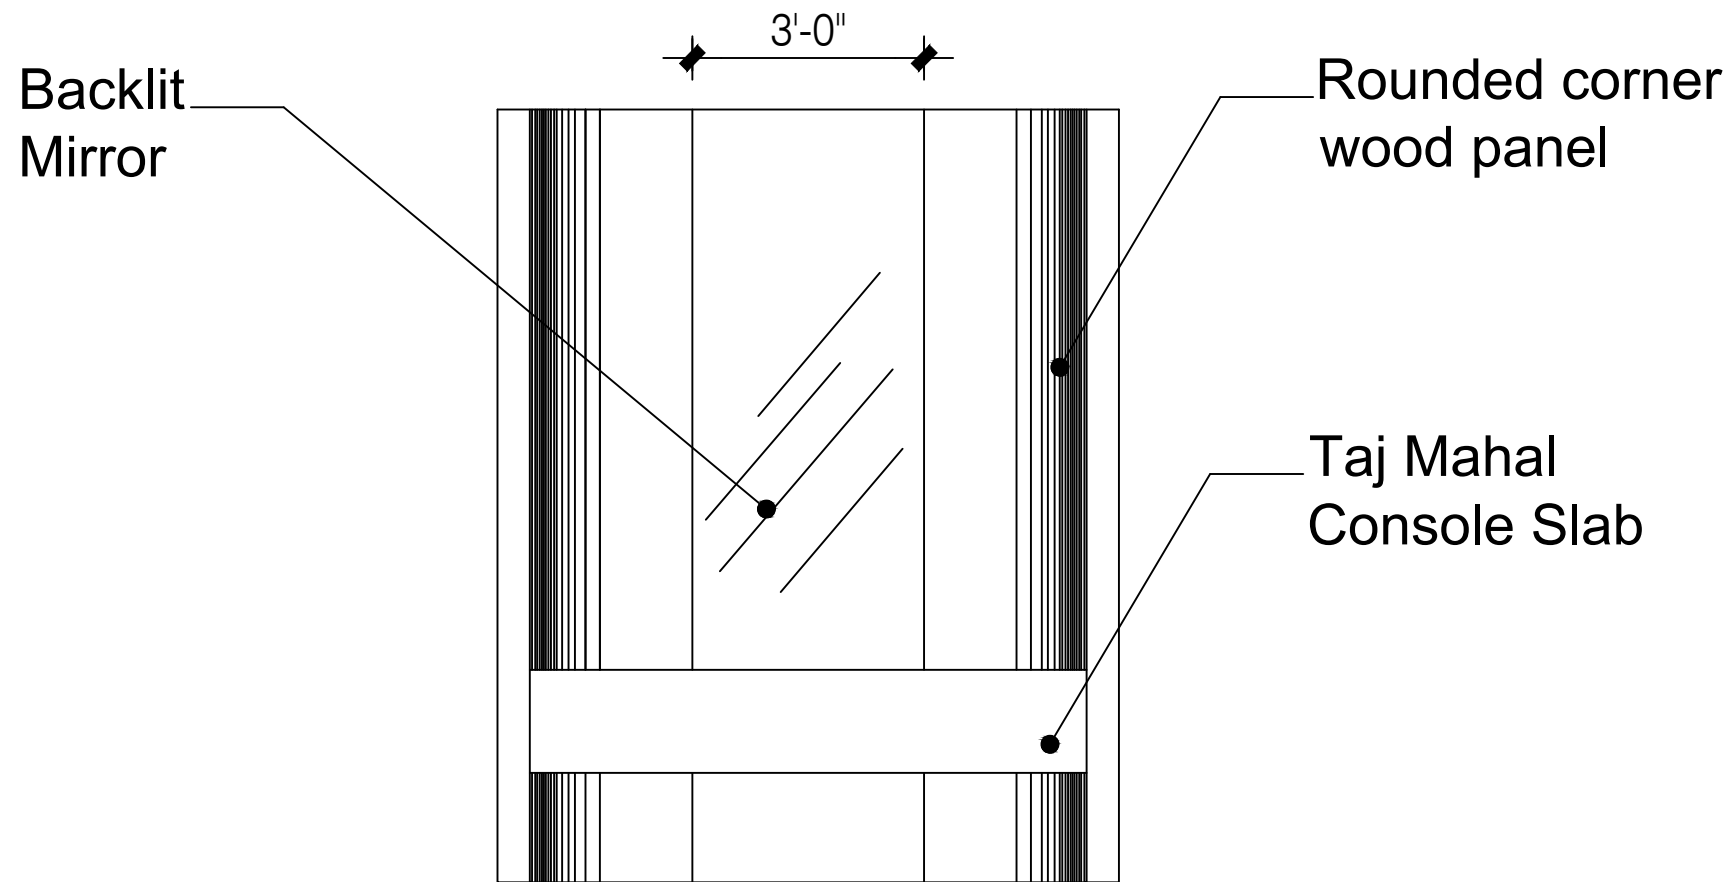

FRONT ELEVATION



PROJECT:
3132 GLENDON AVE.

CLIENT:
SAN INVESTMENT 10.LLC

E-MAIL:
3132glendon@gmail.com

INTERIOR DESIGNER:
SADR DESIGN
Naz@sadr-design.com

SHEET TITLE:

ENTRY
NICHE